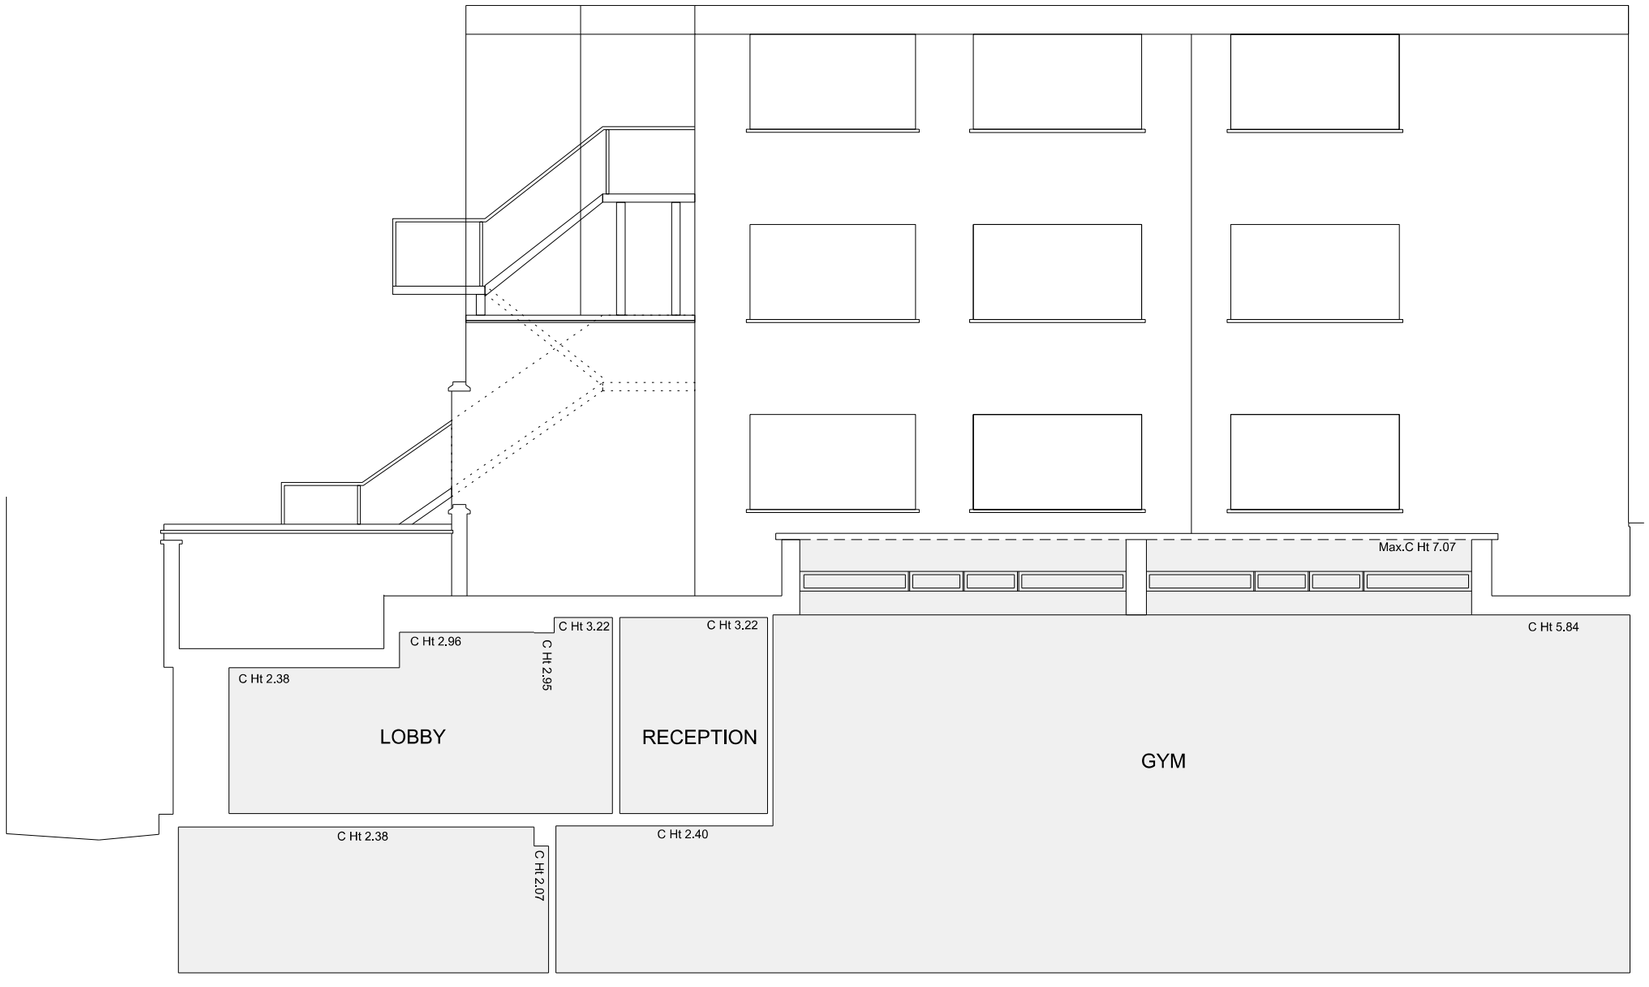

Datum: 95.00m.

Section.

NOTES:

Rev	Date	Description

6a Architects
Rapier House
40 Lambs Conduit Street
London WC1N 3LJ
t +44(0)20 7242 5422
f +44(0)20 7242 3646

post@6a.co.uk
www.6a.co.uk

PROJECT: **BEDFORD HOUSE**

JOB: **255**

TITLE: **EX SECTION AA** EXISTING

STATUS: **Planning**

DATE: **17.10.12** SCALE: **1:50(A1) 1:100(A3)**

REV: **-** NUMBER: 0200

DO NOT SCALE FROM THIS DRAWING. ALL DIMENSIONS ARE TO BE CHECKED ON SITE. THIS DRAWING IS TO BE READ IN CONJUNCTION WITH ALL CONSULTANTS INFORMATION

DRAWN: **MS** INSPECTED: **SM**