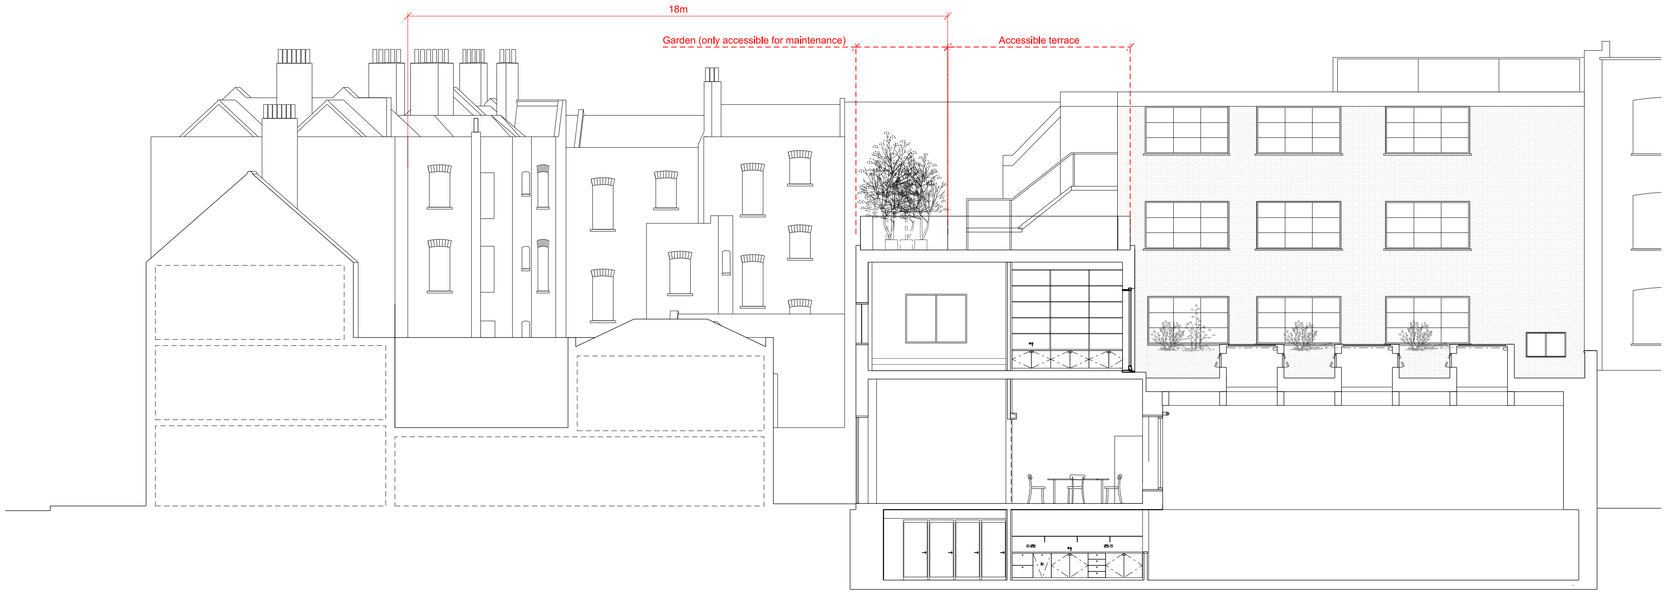

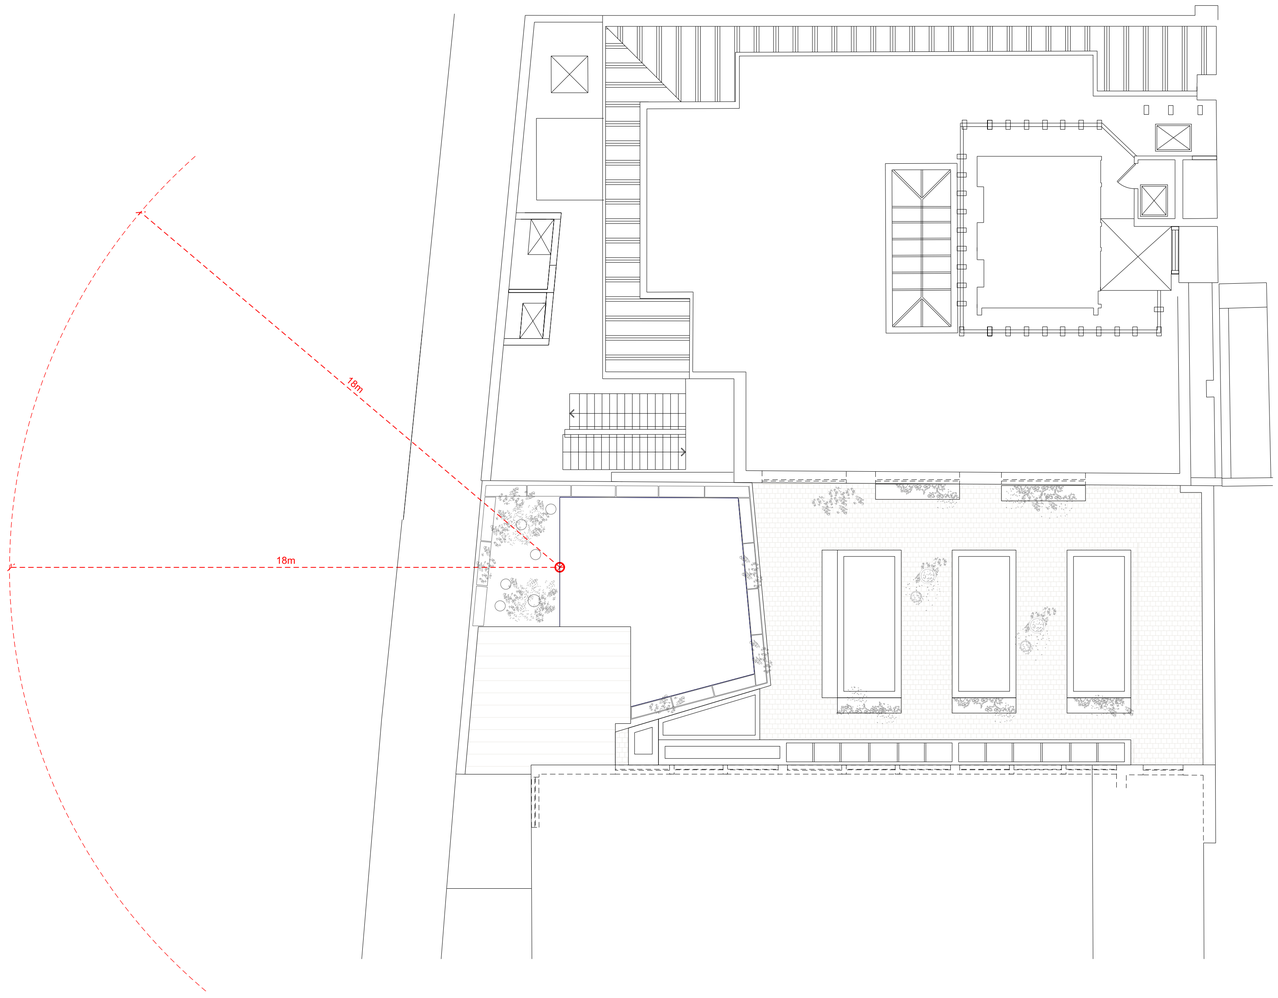

NOTES:

Rev	Date	Description
A	10.04.17	Planning
-	01.06.16	Minor Material Amendments

6a Architects
Rapier House
40 Lambs Conduit Street
London WC1N 3LJ
t +44(0)20 7242 5422
f +44(0)20 7242 3646

post@6a.co.uk
www.6a.co.uk

PROJECT: **Bedford House**

JOB: **255**

TITLE: **Consented Section A; Roof Plan**

STATUS: **Planning**

DATE: **10.04.17**

SCALE: **1:50(A1)**
1:100(A3)

REV: **-**

NUMBER: 1800

DO NOT SCALE FROM THIS DRAWING. ALL DIMENSIONS ARE TO BE CHECKED ON SITE. THIS DRAWING IS TO BE READ IN CONJUNCTION WITH ALL CONSULTANTS INFORMATION

DRAWN: **SI**

INSPECTED: **JR**