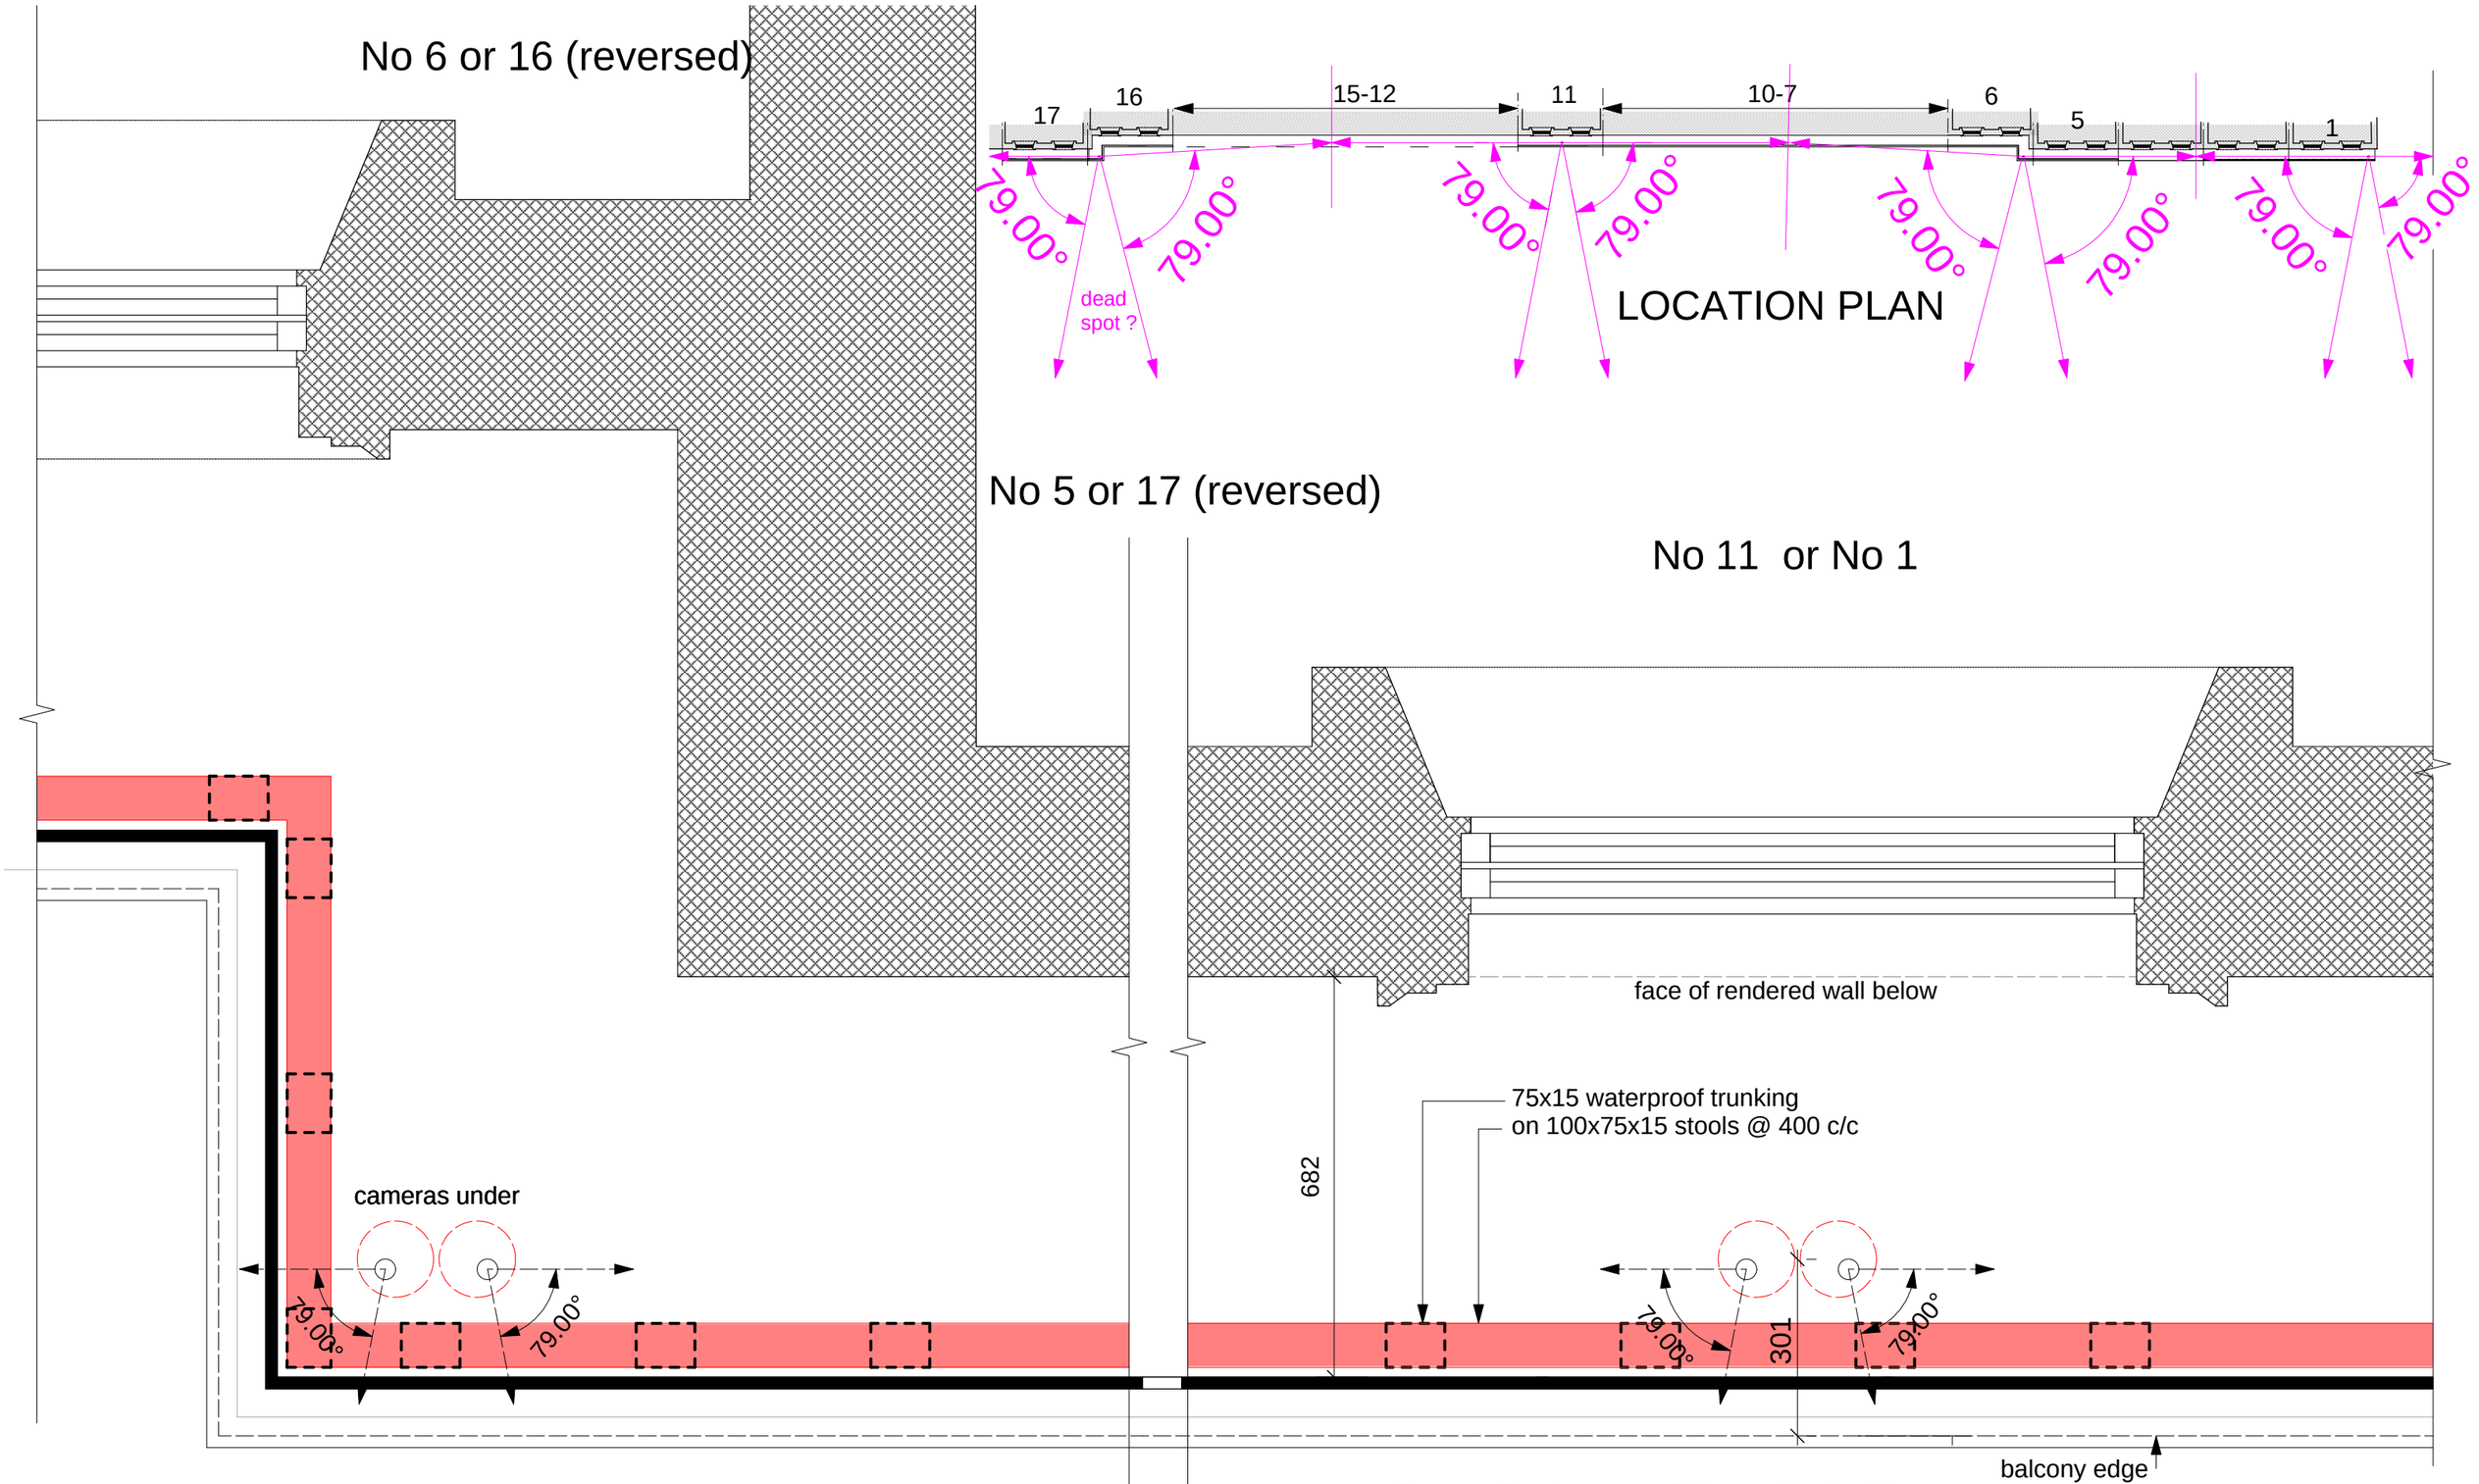

Part Balcony Plan @ 1:10

Camera Location Details

Scale 1: 10 @ A3

drwg **No 1704 -C- 4**

1-22 **REGENT'S PARK TERRACE NW1**