01_Existing Elevation 15

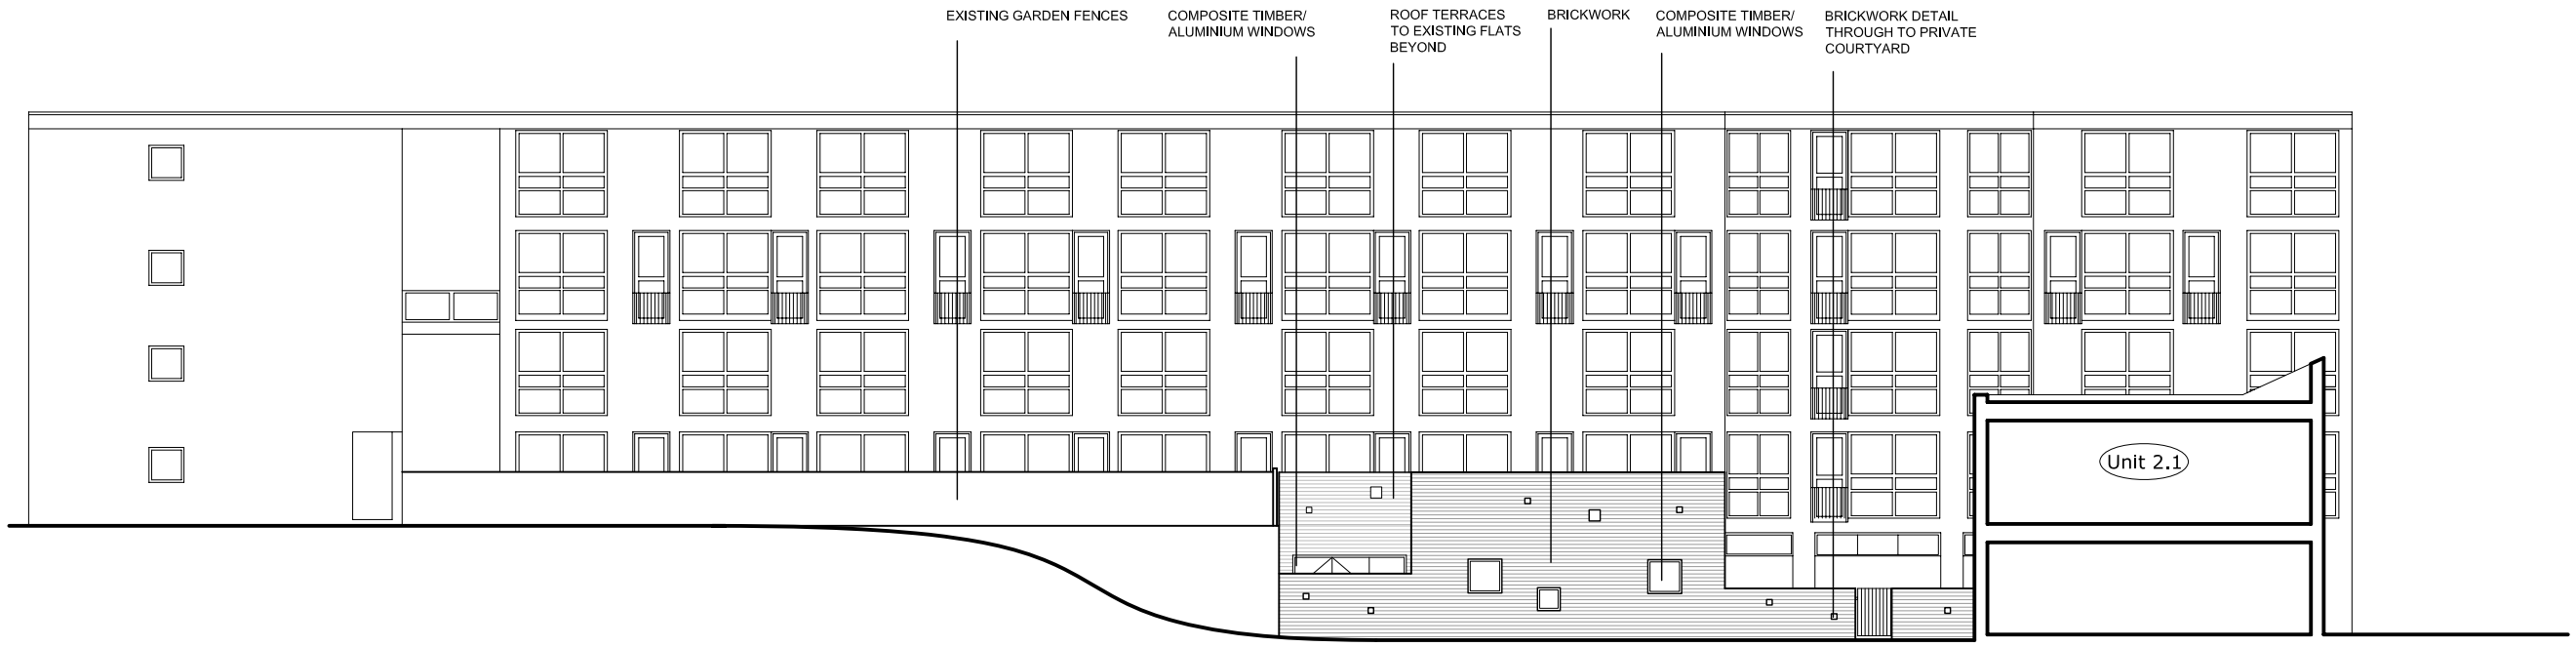

02_Proposed Elevation 15

DO NOT SCALE OFF THIS DRAWING
ALL DIMENSIONS MUST BE CHECKED ON SITE

INFORM THE ARCHITECT OF ANY
DISCREPANCIES PRIOR TO CONSTRUCTION

PLOT SIZE: A3

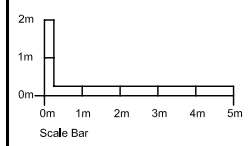

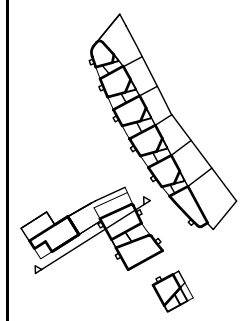

REVISIONS:

. 09 JAN 2015 AMENDMENTS:
UNITS 2.1 AND 2.2 MOVE SOUTH BY 1 METRE
UNIT 2.1 HEIGHT REDUCES BY 1M

PETER BARBER
ARCHITECTS

173 Kings Cross Road LONDON WC1X 9BZ
T:020 7833 4499 F:020 7833 4999
e:architecture@peterbarberarchitects.com

JOB: Kiln Place, Gospel Oak

CLIENT: London Borough of Camden / E C Harris

SCALE: 1/200 @ A3 DATE: 01 14

DRAWN: AB CHECKED: PB

PLANNING

TITLE: EXISTING & PROPOSED ELEVATION 15
Site 6 SE Elevation

DRAWING NO: 116_E_15

REV: .