NOTES:
- ALL PRODUCTS TO BE INSTALLED IN ACCORDANCE WITH WITH MANUFACTURES RECOMMENDATIONS AND RELEVANT BUILDING STANDARDS.
- REFER TO STRUCTURAL ENGINEER'S DOCUMENTS FOR FULL SPECIFICATION INFORMATION.
- WHERE PRODUCT NAMES & SYSTEMS ARE NOTED, AN EQUIVALENT & APPROVED PRODUCT OR SYSTEM CAN BE USED.

GARAGE
GF.10

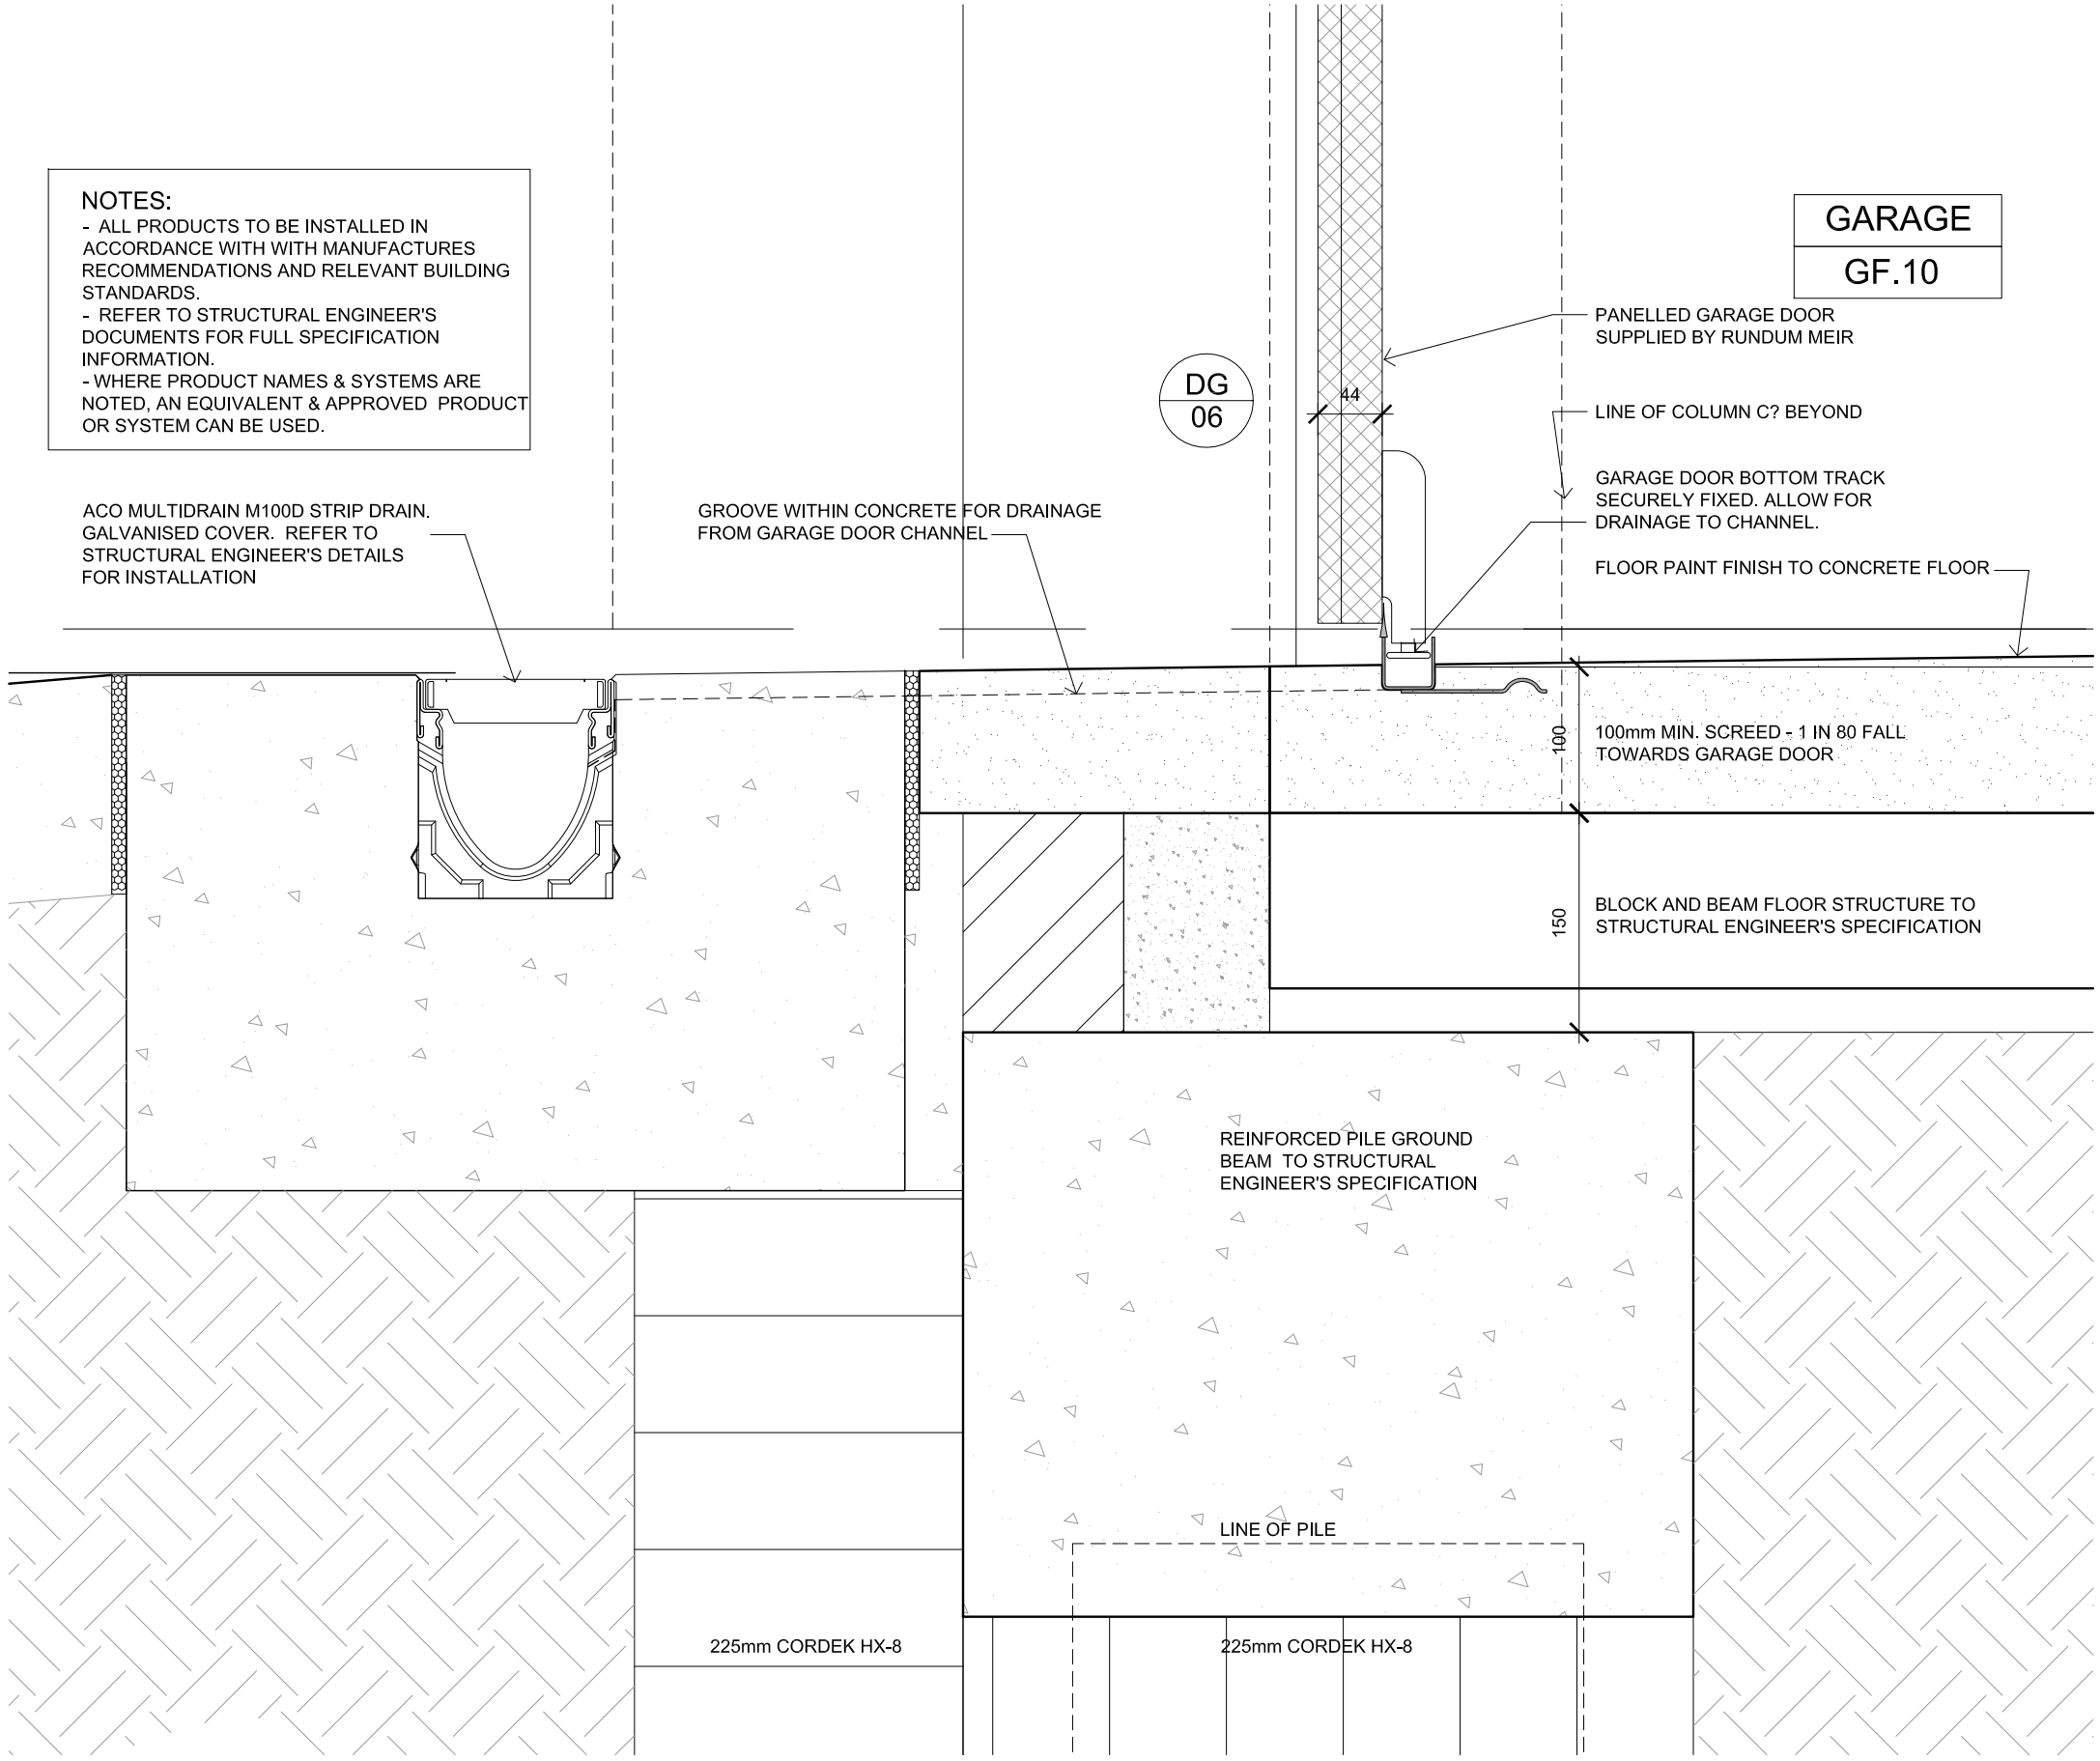

general notes

THIS DRAWING IS COPYRIGHT OF STUDIO MARK RUTHVEN. THIS DRAWING MUST BE READ IN CONJUNCTION WITH THE DESIGNER'S RISK ASSESSMENT, SPECIFICATION AND ALL OTHER RELEVANT DOCUMENTATION AND DRAWINGS. STUDIO MARK RUTHVEN ACCEPT NO LIABILITY FOR ANY EXPENSE , LOSS OR DAMAGE OF WHATSOEVER NATURE AND HOWEVER ARISING FROM ANY VARIATION MADE TO THIS DRAWING OR IN THE EXECUTION OF THE WORK TO WHICH IT RELATES WHICH HAS NOT BEEN REFERRED TO THEM AND THEIR APPROVAL OBTAINED.

FOR THE PURPOSE OF CONSTRUCTION DO NOT SCALE FROM THIS DRAWING OR THE COMPUTER DIGITAL DATA. ONLY FIGURED DIMENSIONS ARE TO BE USED.

IF IN DOUBT ASK.

purpose of issue

TENDER

notes

rev	notes	date	by	checked

* for construction do not scale from this drawing.
* check all dimensions on site.

project name: **115 FROGNAL LONDON NW3 6XR**

drawing title: DETAILS
SECTION DETAIL NO. 7
GARAGE DOOR THRES.

scale 1:5 @ A3 | date 12.07.17

drawn by MZ | checked PW

StudioMarkRuthven
architecture
92 Prince of Wales Road, London, NW5 3NE
11 & 13 Patwell Street, Bruton, BA10 0EQ
T 020 7485 0050

project ref.	drawing no.	revision
FRG	FRG-406	A