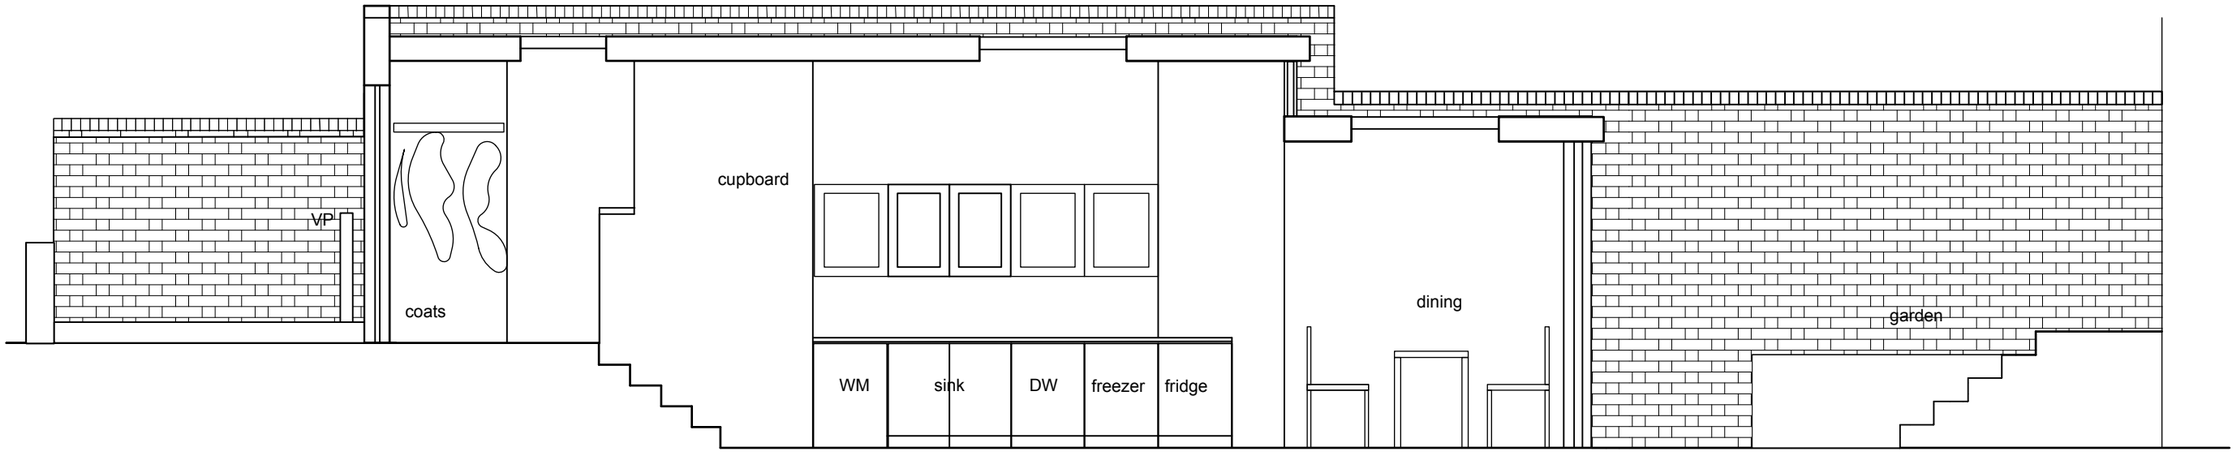

REV	DATE	DESCRIPTION

BURO BORO ARCHITECTS

81A GROVE PARK
LONDON SE5 8LE

TEL 0207 924 0125

BURO BORO

CLIENT	PROJECT	ADDRESS
Joe and Neeta Taylor	Extension and Alterations	2A Caversham Road London NW5 2DU

DRAWING	SCALE	JOB NO	DRG NO	REV
Section AA Proposed	1:50 @ A3		CR/13	