1:1 Scale at A3

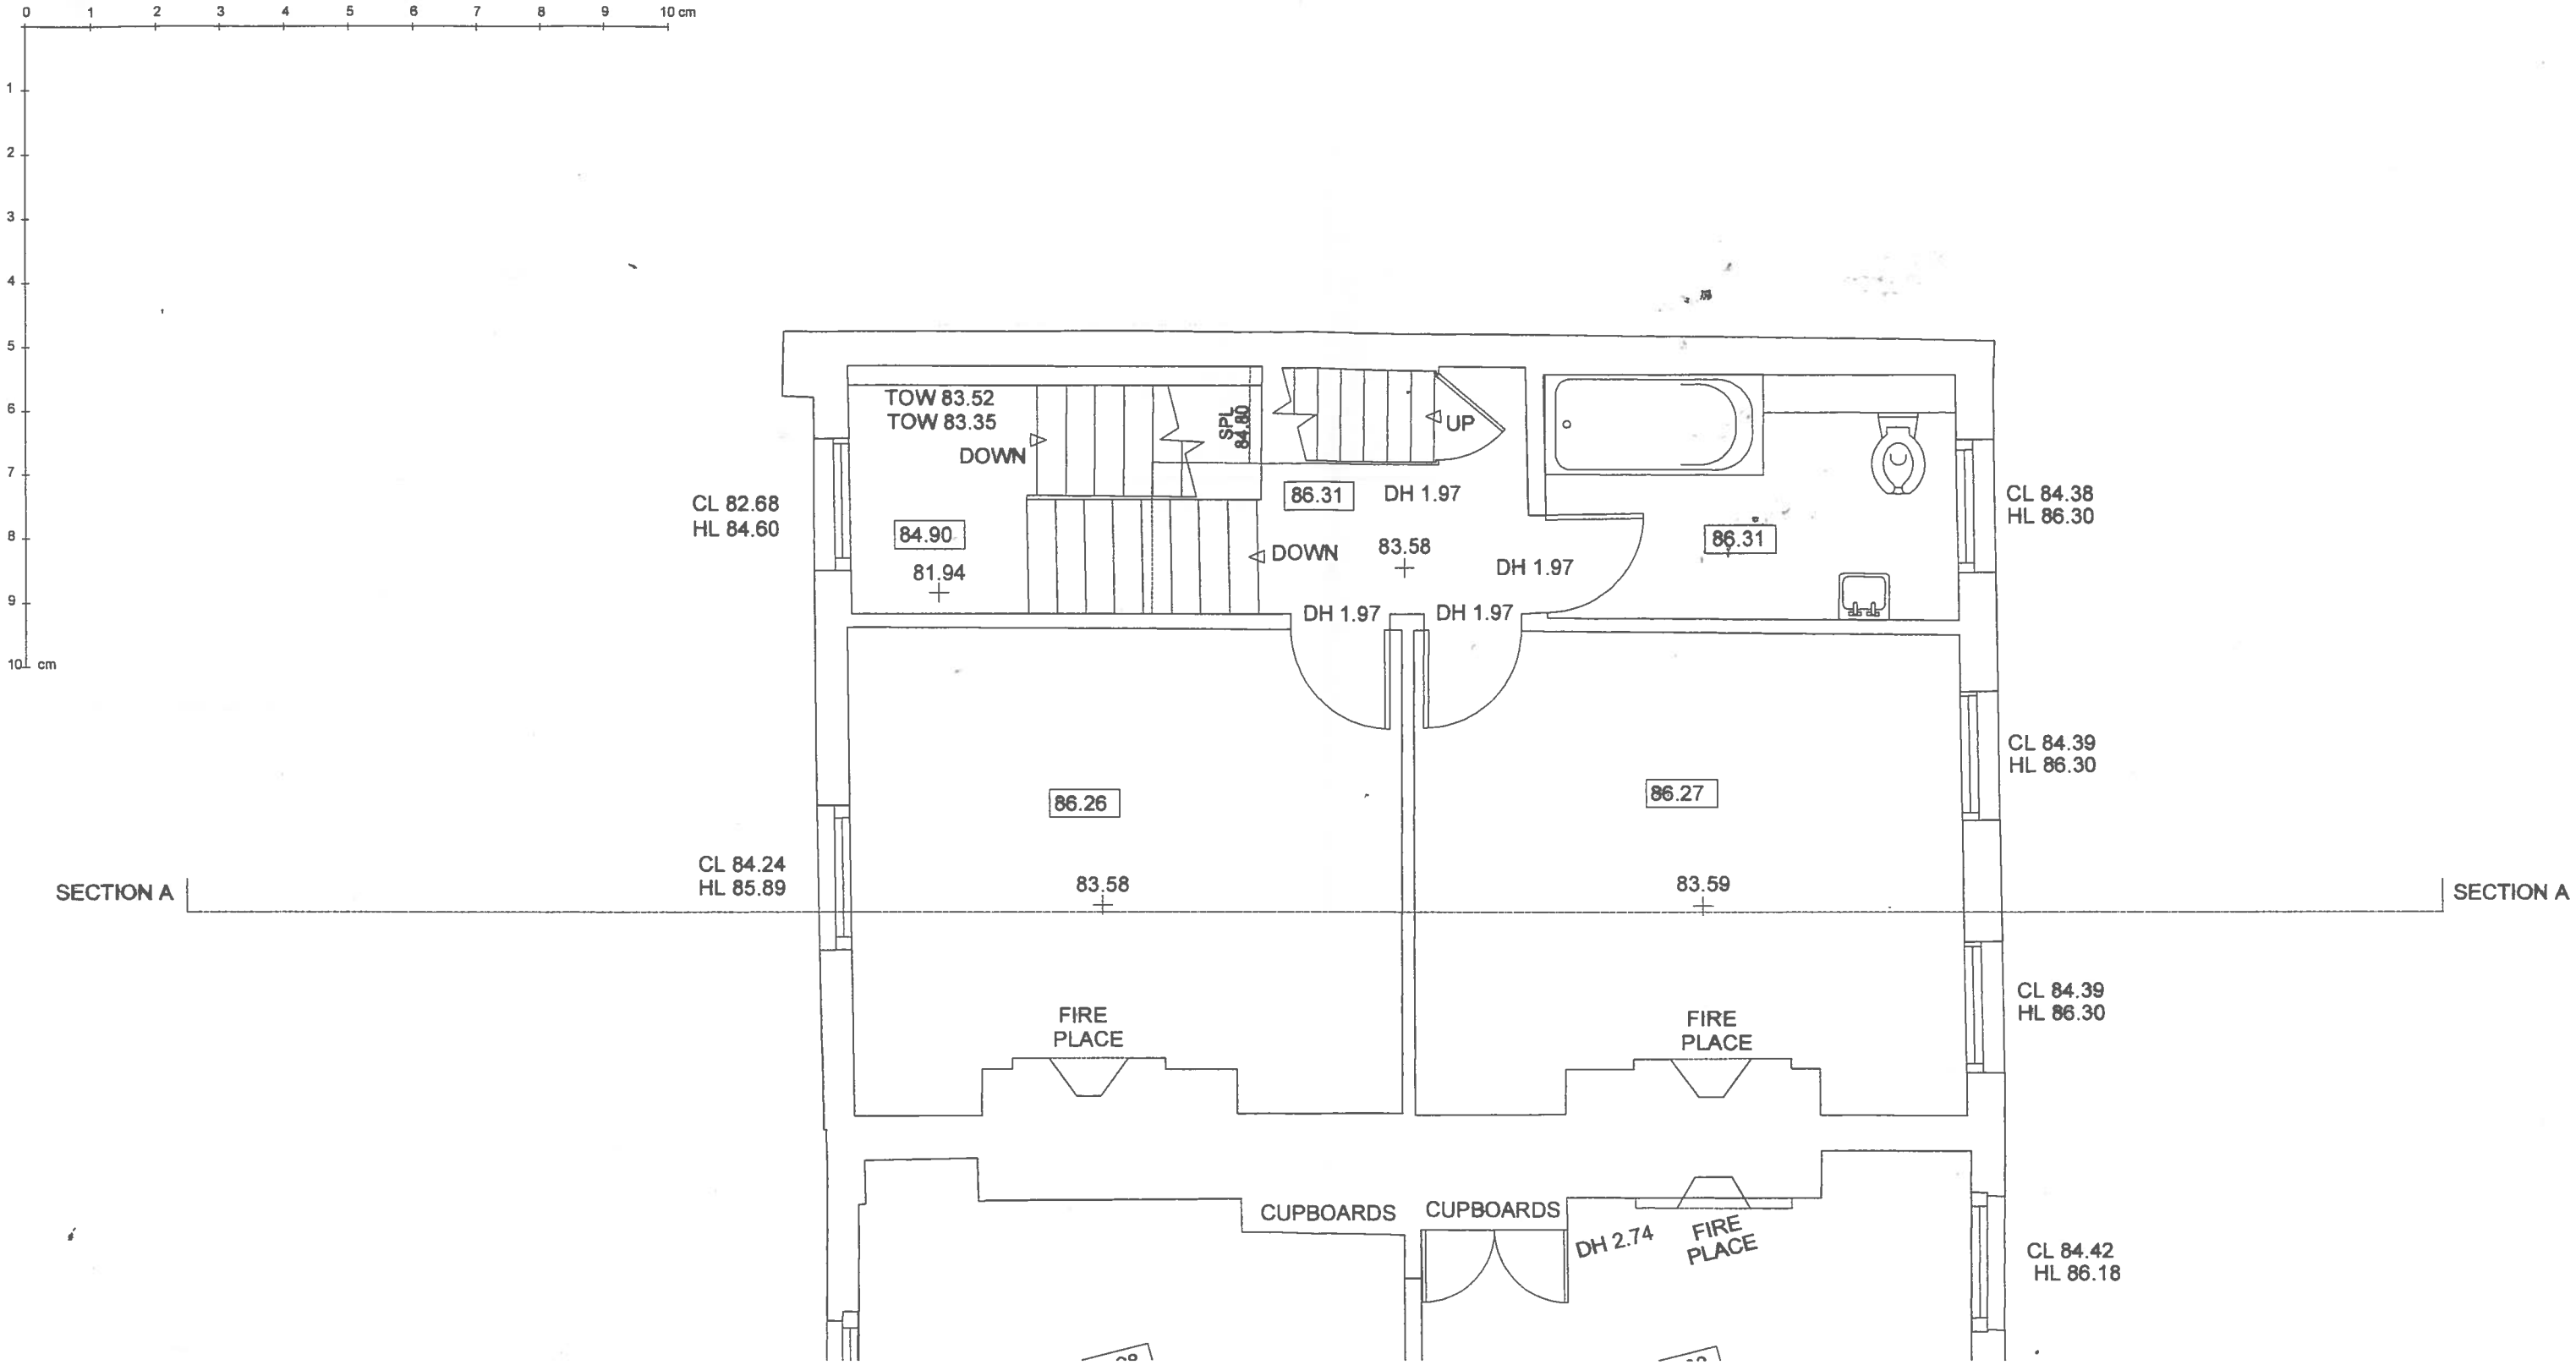

01 EXISTING - SECOND FLOOR PLAN
1:25 @ A1 / 1:50@A3

This drawing is copyright. This drawing is the property of Gianni Botsford Architects Ltd. It may not be copied or disclosed to any third party without the permission of Gianni Botsford Architects Ltd.

The contractor shall submit full-size setting out drawings based on information provided in the drawings and specifications to the architect for comment without which manufacture shall not commence

All dimensions are to be checked on site before any work proceeds. Do not scale this drawing but use only figured dimensions. Any errors or omissions are to be reported to the architect immediately.

This drawing is to be read in conjunction with all the relevant consultants' and/or specialists' drawings/documents and any discrepancies or variations are to be notified to the Architect before work commences.

Drawing Title: Existing - Second Floor Plan	Project: XXX	Scale: 1:50 @ A1, 1:100@ A3	Drawing Number: XXX 104
			Revision: DRAFT
Client: Anthony Thresh	Date: 23.02.2017	Drawn By: HT	
Project: 58 South Hill Park, London NW3 2SJ	83-84 Berwick St London W1F 8TS, UK T 0044 (0)20 7494 2277 info@giannibotsford.com		Gianni Botsford Architects