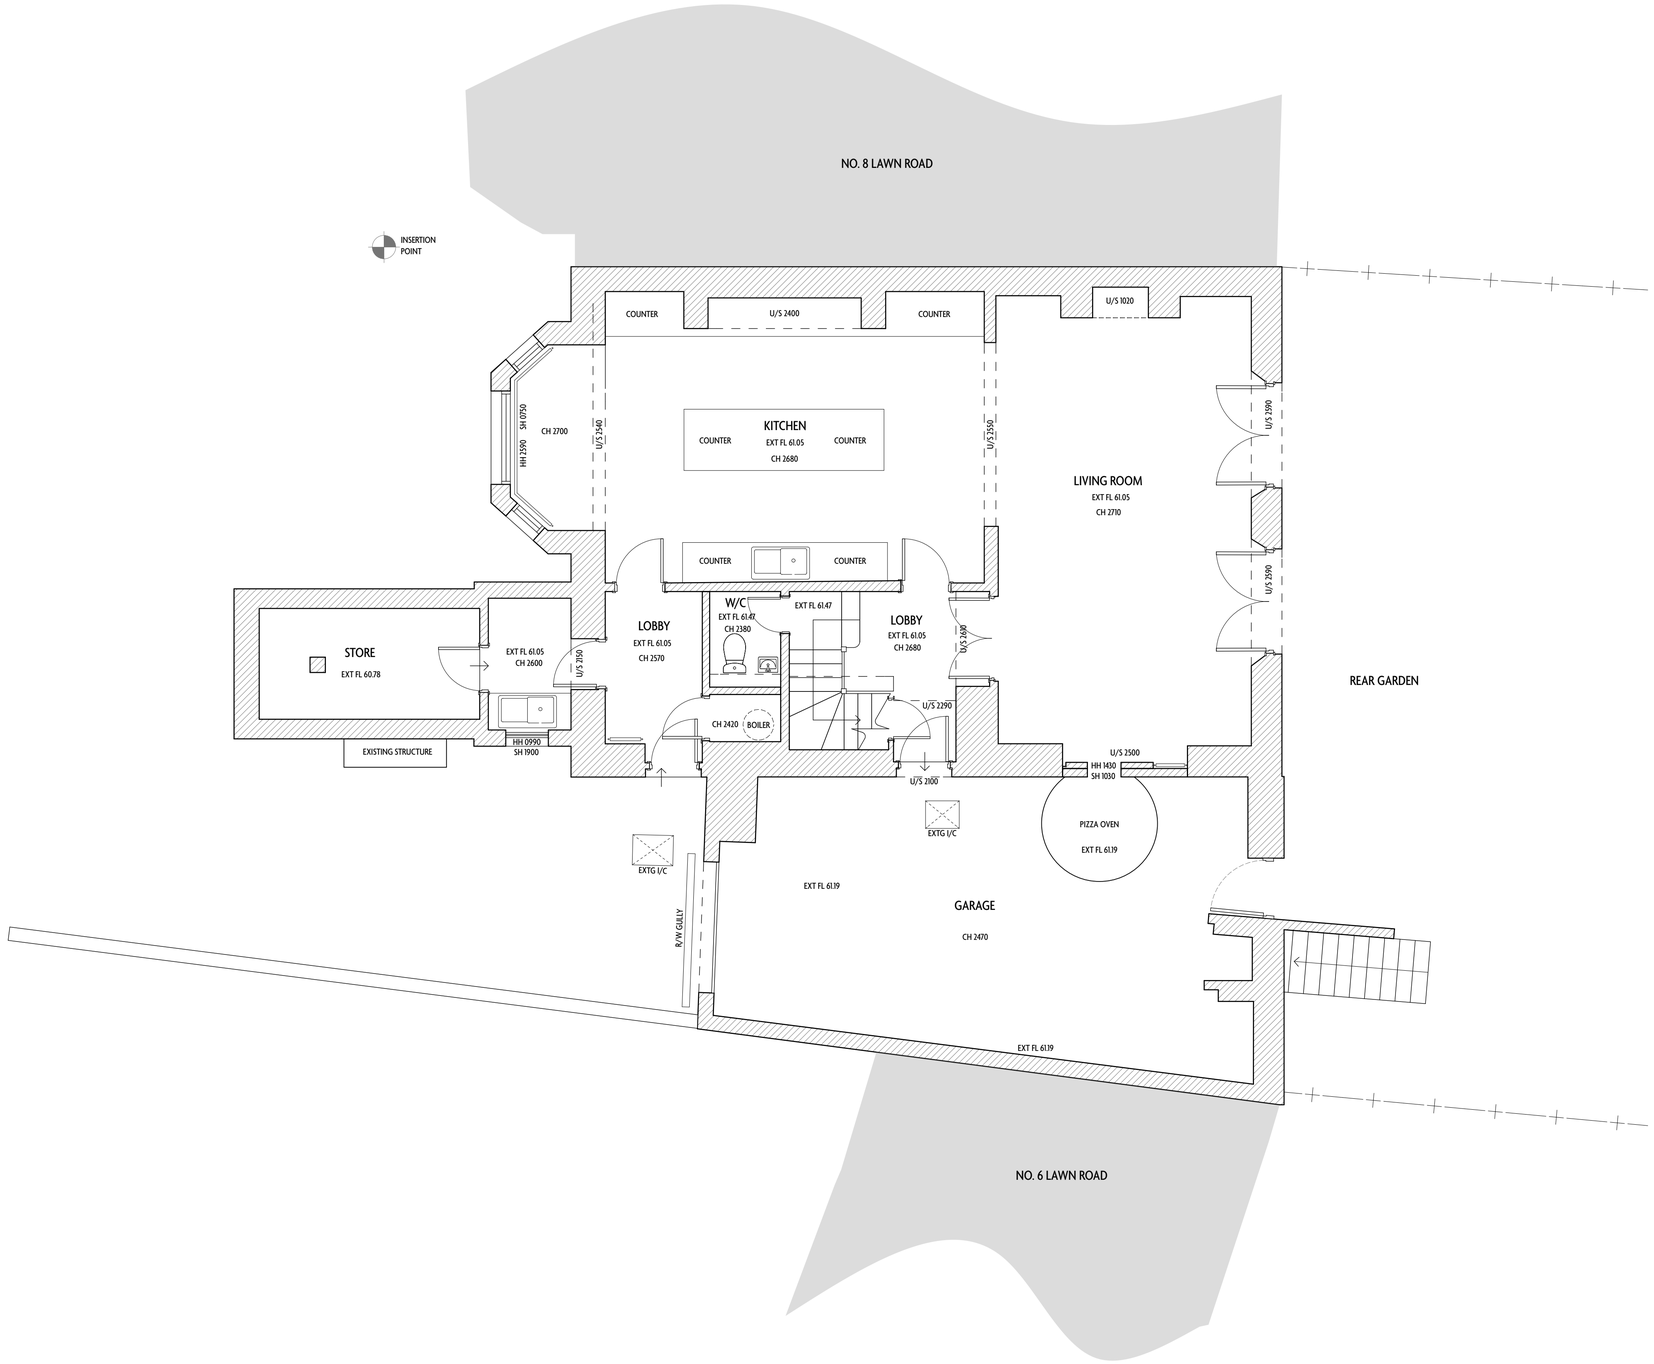

7 LAWN ROAD

EXISTING LOWER GROUND FLOOR PLAN

0 1 2 3 4 5

INFORMATION

NOTES	REV	DATE	REASON	REV	DATE	REASON

Macaulay Sinclair

PROJECT	7 Lawn Road, Belsize Park, London, NW3 2XS	PROJECT NO.	3685
TITLE	Existing Lower Ground Floor Plan		
SCALE	1:50 at A1	DRAWING NO.	01/01
DATE	30/09/16 DRAWN BY PA		

+44 (0)115 950 7313 STUDIO@MACAULAYSINCLAIR.COM
MACAULAYSINCLAIR.COM