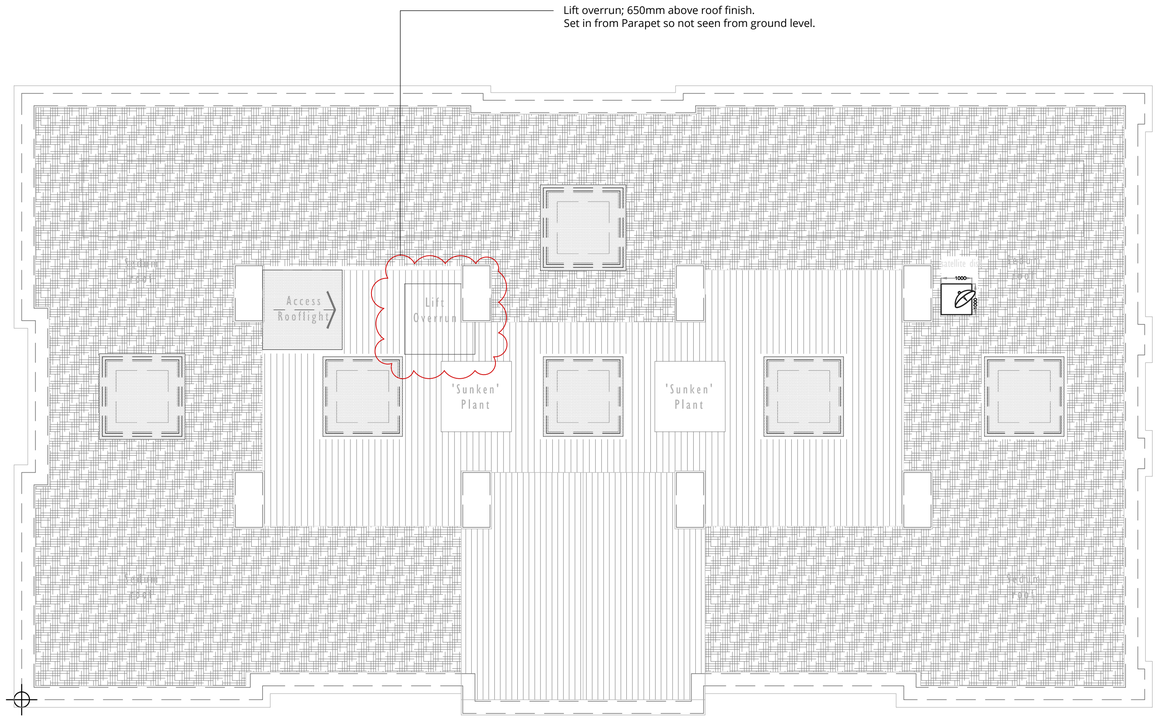

N

0 10m

PROPOSED LAYOUTS: ROOF LEVEL

Scale 1:100 @ A1
Scale 1:200 @ A3

wolff ARCHITECTS

16 lambton place
notting hill
london w11 2sh
tel 020 7229 3125
fax 020 7229 3257
info@wolffarchitects.co.uk

This drawing is protected under Copyright and at no time should any portion of this drawing be reproduced or copied without the permission of the Architect. (Design Copyright Act 1968)

This drawing must not be used for purposes other than that for which it is provided. It is supplied without liability for any errors or omissions.

Drawings only to be scaled for planning application purposes, all dimensions to be checked on site. All drawings subject to Statutory Authority Approval.

no:	rev:	date:
0	FIRST ISSUE	07.09.12
A	Revised following planning consultation	22.01.13
B	Revised following planning consultant feedback	28.01.13
C	Revised following Planning Officer feedback	16.05.13
D	Satellite Dish	22.10.15
E	Stone finials and enlarged stone coping	27.03.17
F	Enlarged stone coping	03.04.17

no:	rev:	date:

status: PLANNING STAGE

project: Heath Park, Hampstead London, NW3 7ET

drawing title: Proposed Layouts; Roof level

date: 07.09.12 | scale: 1:100/1:200 | dwg no: 1204-PL-205 | rev no: F