CHARLOTTE STREET

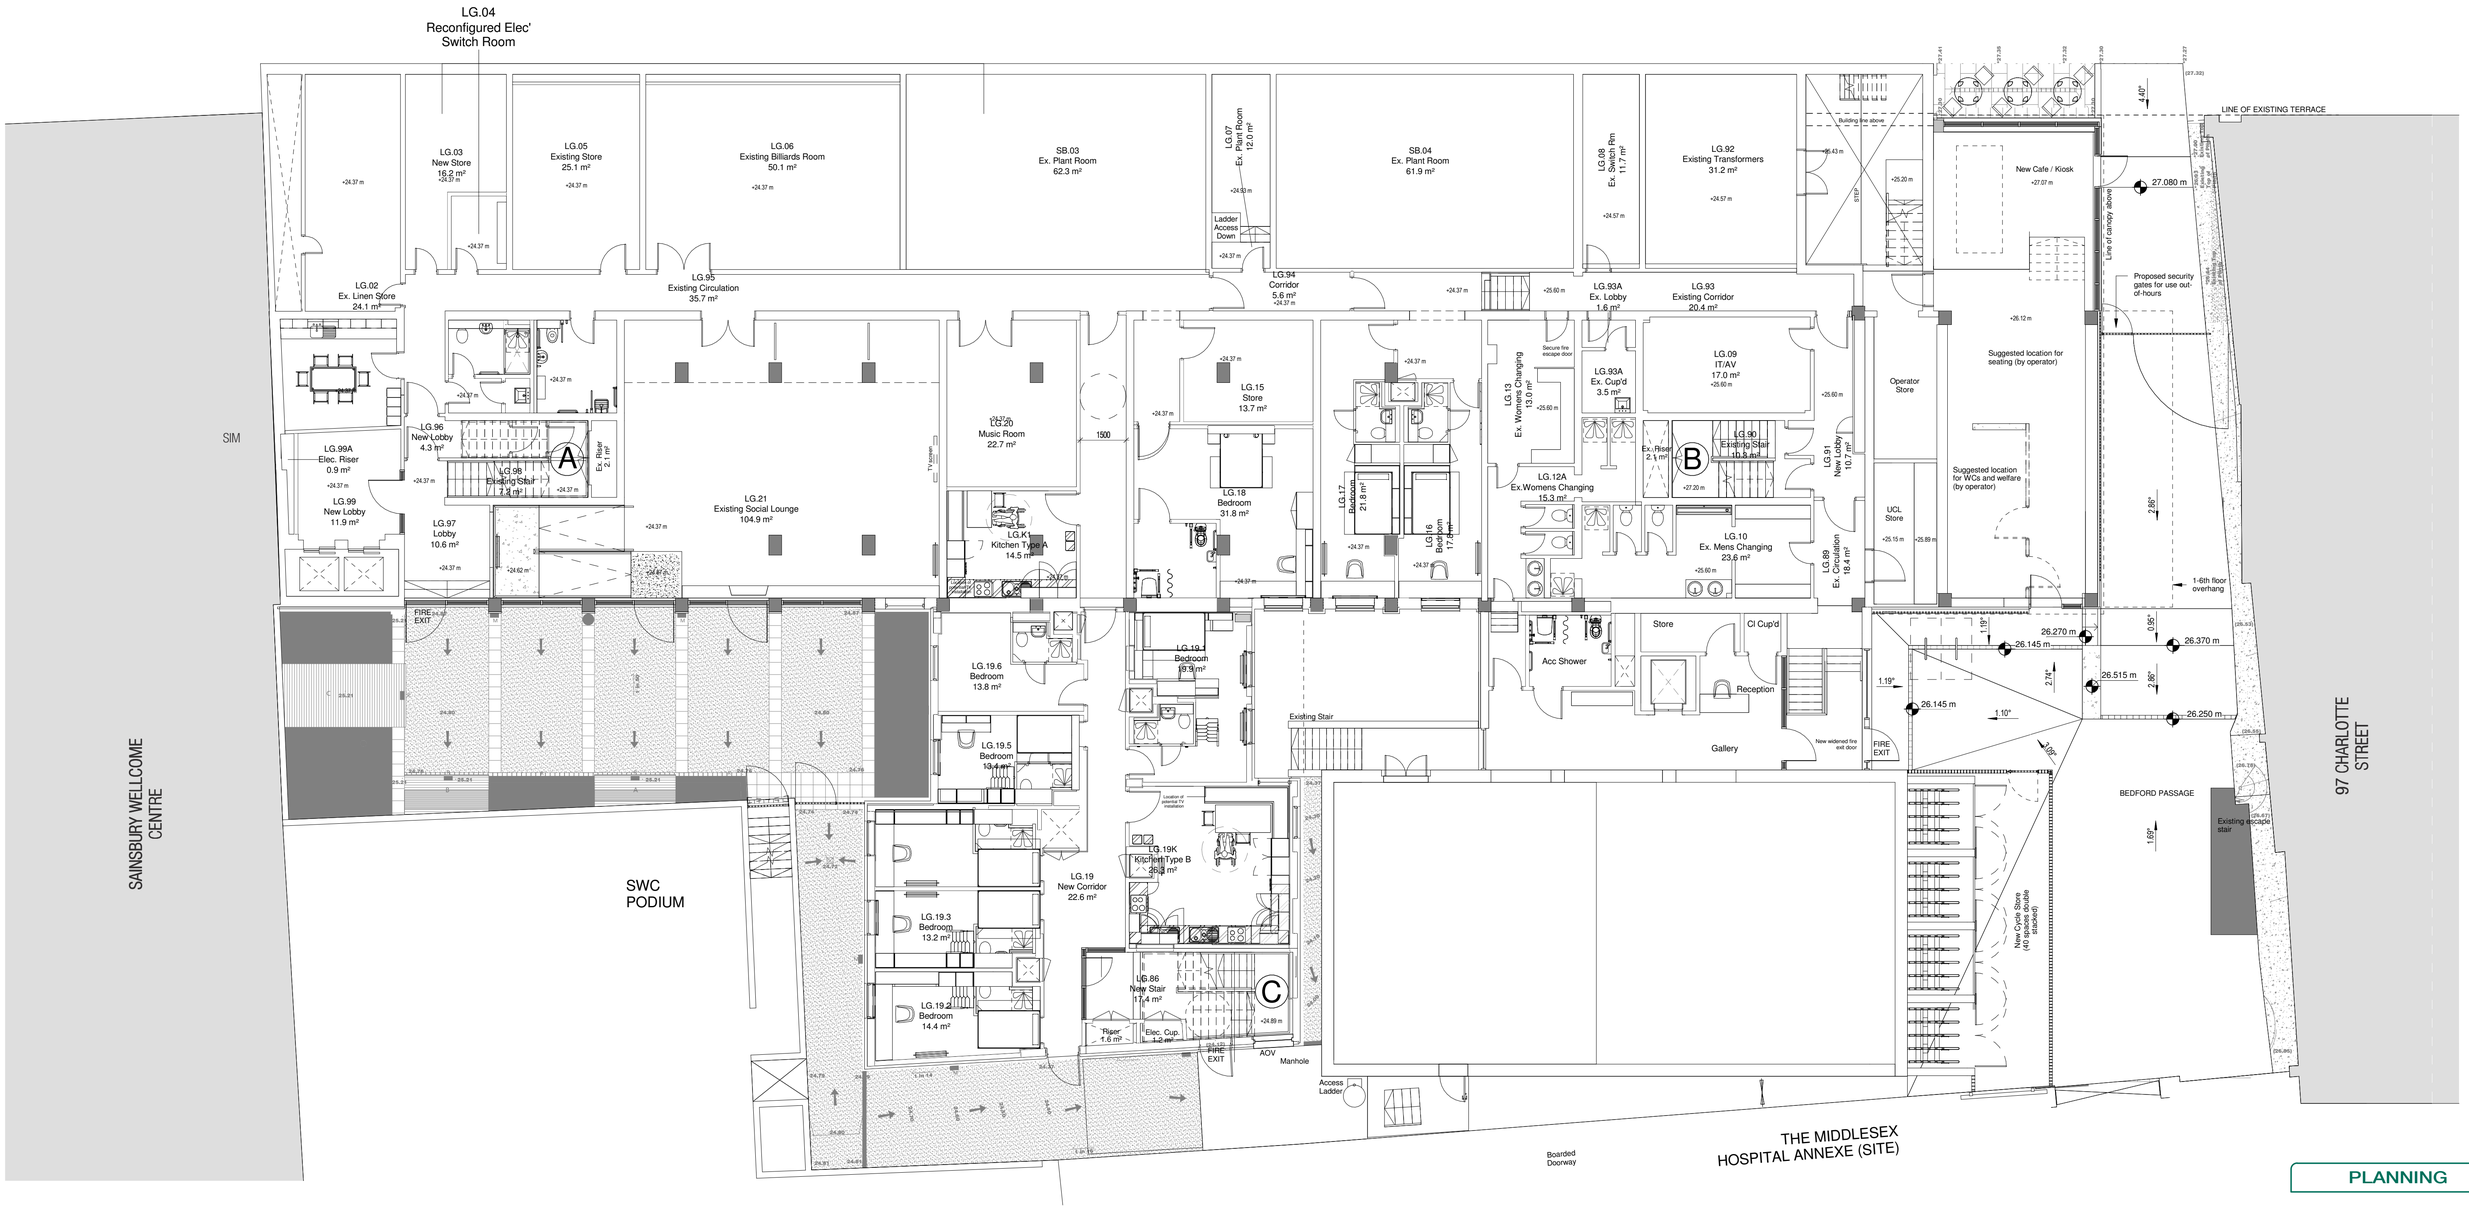

REVISIONS

A	Amendments as discussed with planning department	17/08/17 VAP MIG
B	Updated in accordance with Client design intent	14/09/17 VAP MIG

PLANNING

DLA ARCHITECTURE
www.dla-architecture.co.uk
1 Naoroji Street | Clerkenwell
LONDON | WC1X 0GB
T : 0207 553 3030 E: info@dla-architecture.co.uk

PROJECT
Astor College, UCL

TITLE
PROPOSED PLAN
LOWER GROUND FLOOR

SCALE	DATE
1 : 100 @ A1	03/06/17
DRAWN	**REVIEWED**
DG	MJP
DRAWING NO	**REVISION**
2015.318_1099	B

FILE PATH
T:\2015\2015-318\CAD\04-Revit
~\2015.318-B01-XX-M3-AR-Astor_Planning.rvt

N

0 1 2 5 10 m