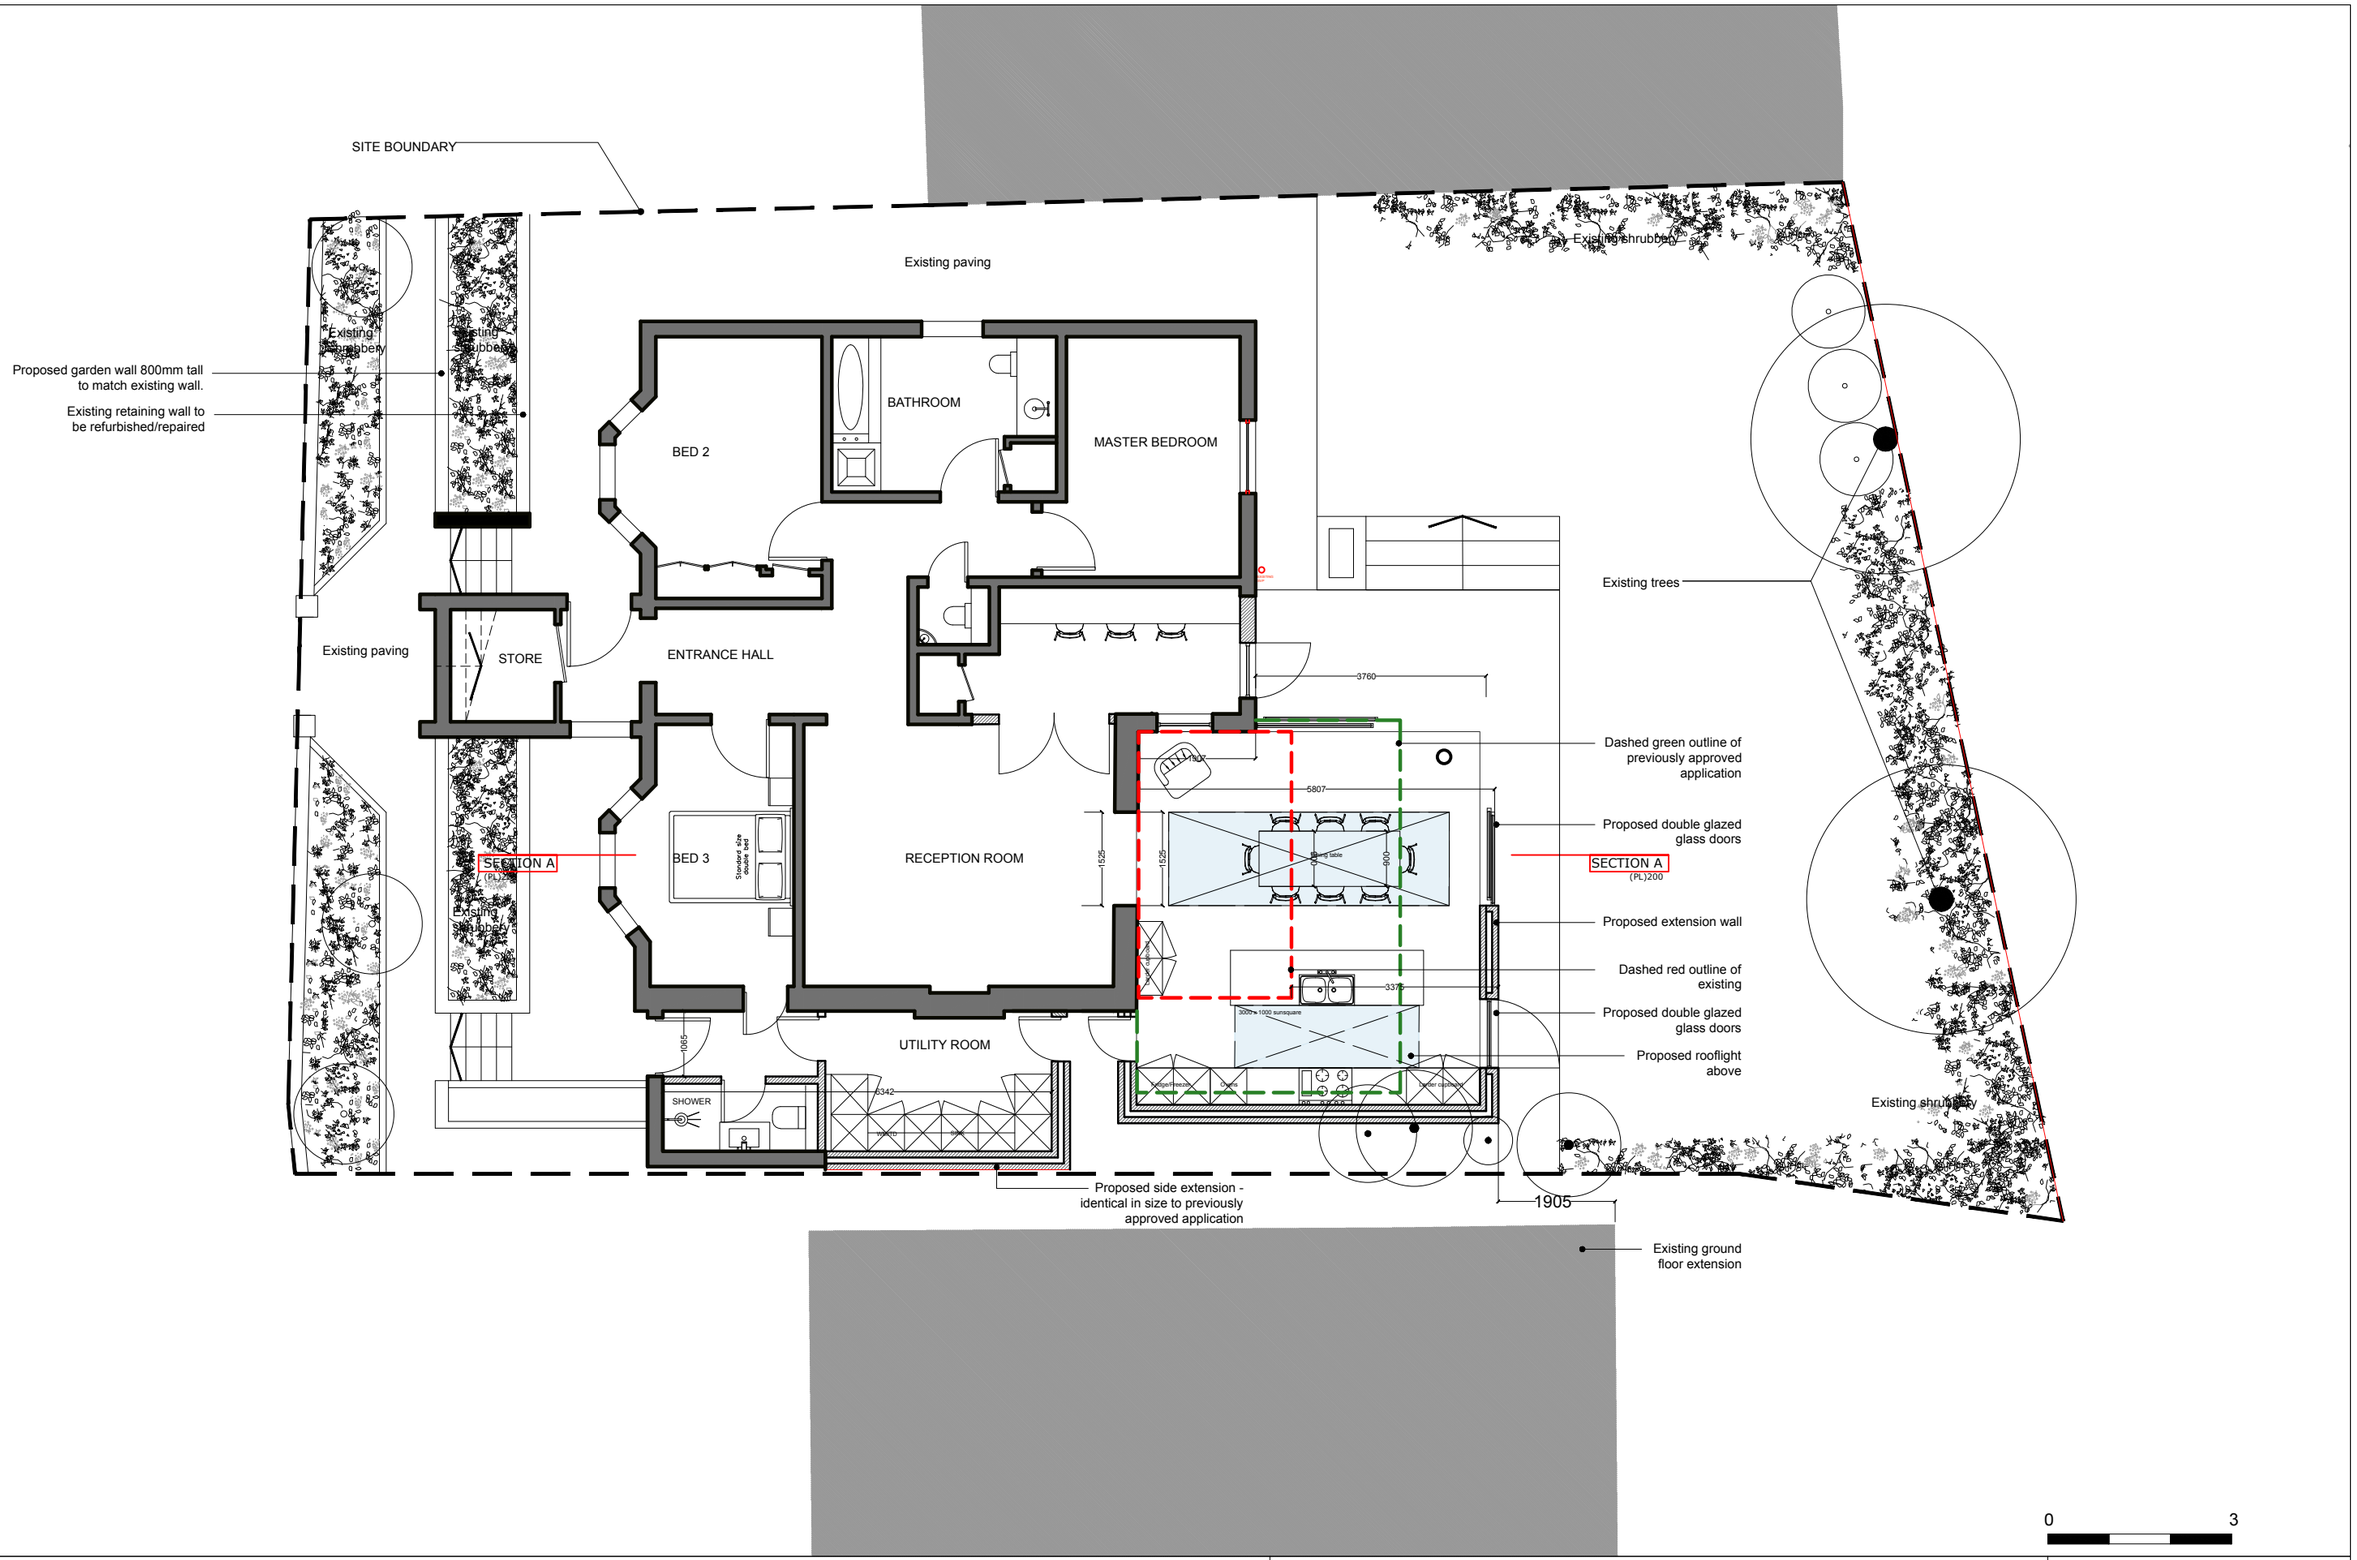

patrick owens architecture

arb Architects Registration Board

The design and drawings remain the property of Patrick Owens Architecture. The client is licensed to use this design and documents on this site only, this license is non-trasferable. The design and drawings shall not be reproduced, up-loaded to the internet or traced without the permission of Patrick Owens Architecture.
Do not scale off these drawings, check dimensions on site and advice any discrepancies before commencing work.
The contractor shall be responsible for the design and implementation of all temporary works, and the safety and stability of the new works and adjacent structures during construction.
Information to be read in conjunction with structural Engineer and Mep Engineer package information.
Where a product is specified to be obtained from a manufacturer or supplier, the contractor shall install the product in accordance with the instructions supplied by the manufacturer. Should there be any variation between the work specified on the drawings and the manufacturers instructions, the contractor shall refer the matter to the Architect for instruction before proceeding.

title	Ground floor plan
address	1 Harley Road, NW3 3BX
drawing no.	P01
scale	1.100
date	14 09 17
revision	01
north	N ↗