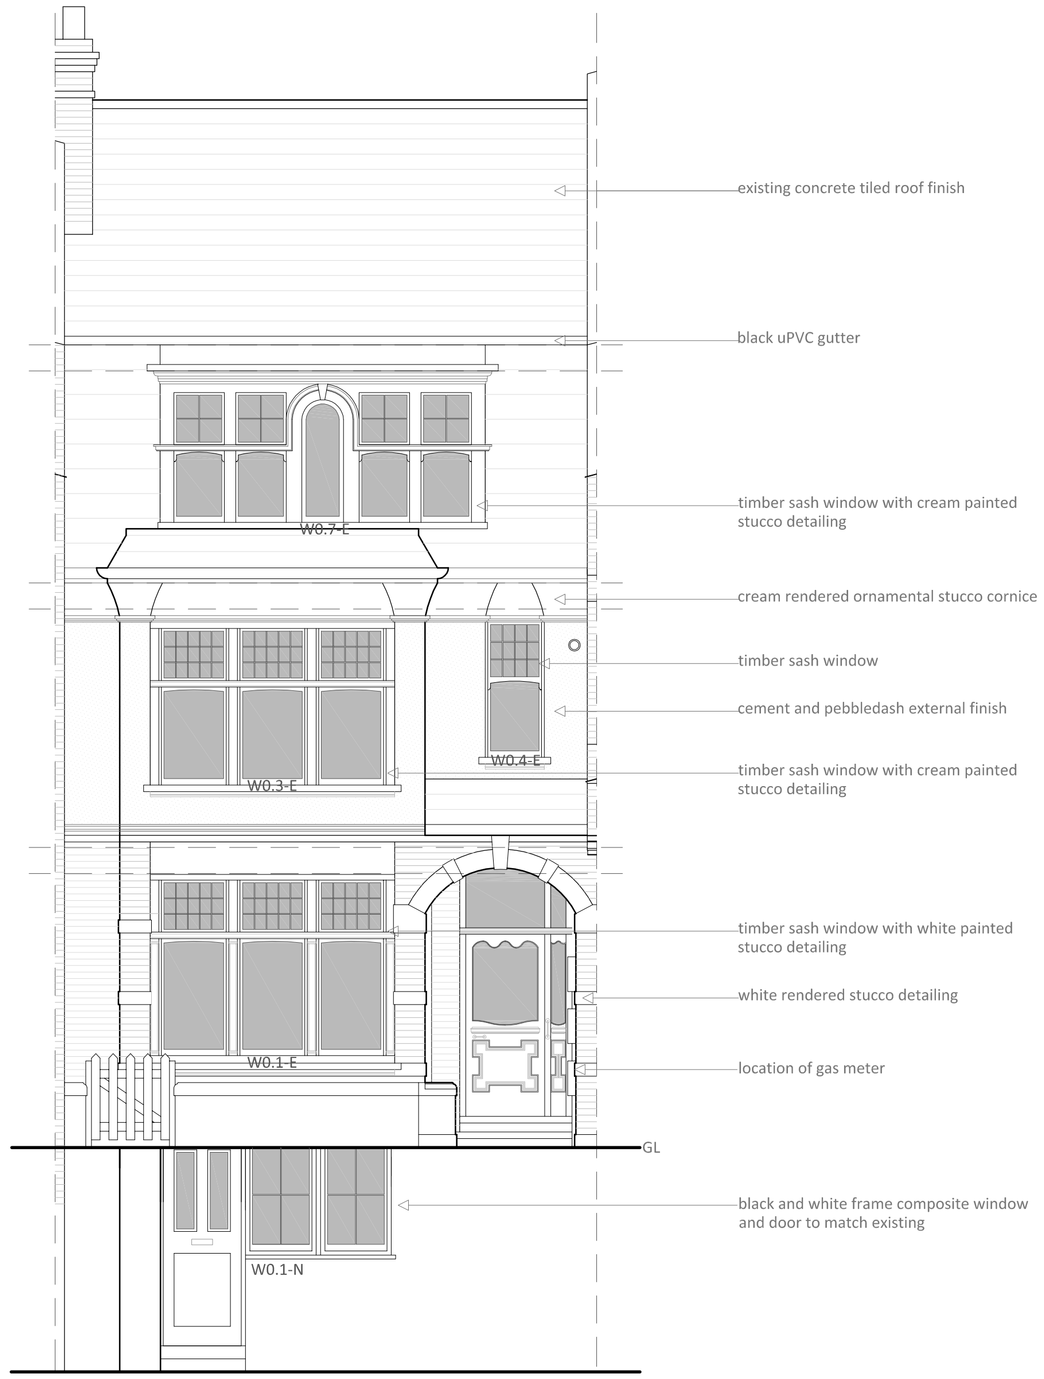

Proposed Front Elevation

0 1 2 3 4 5m

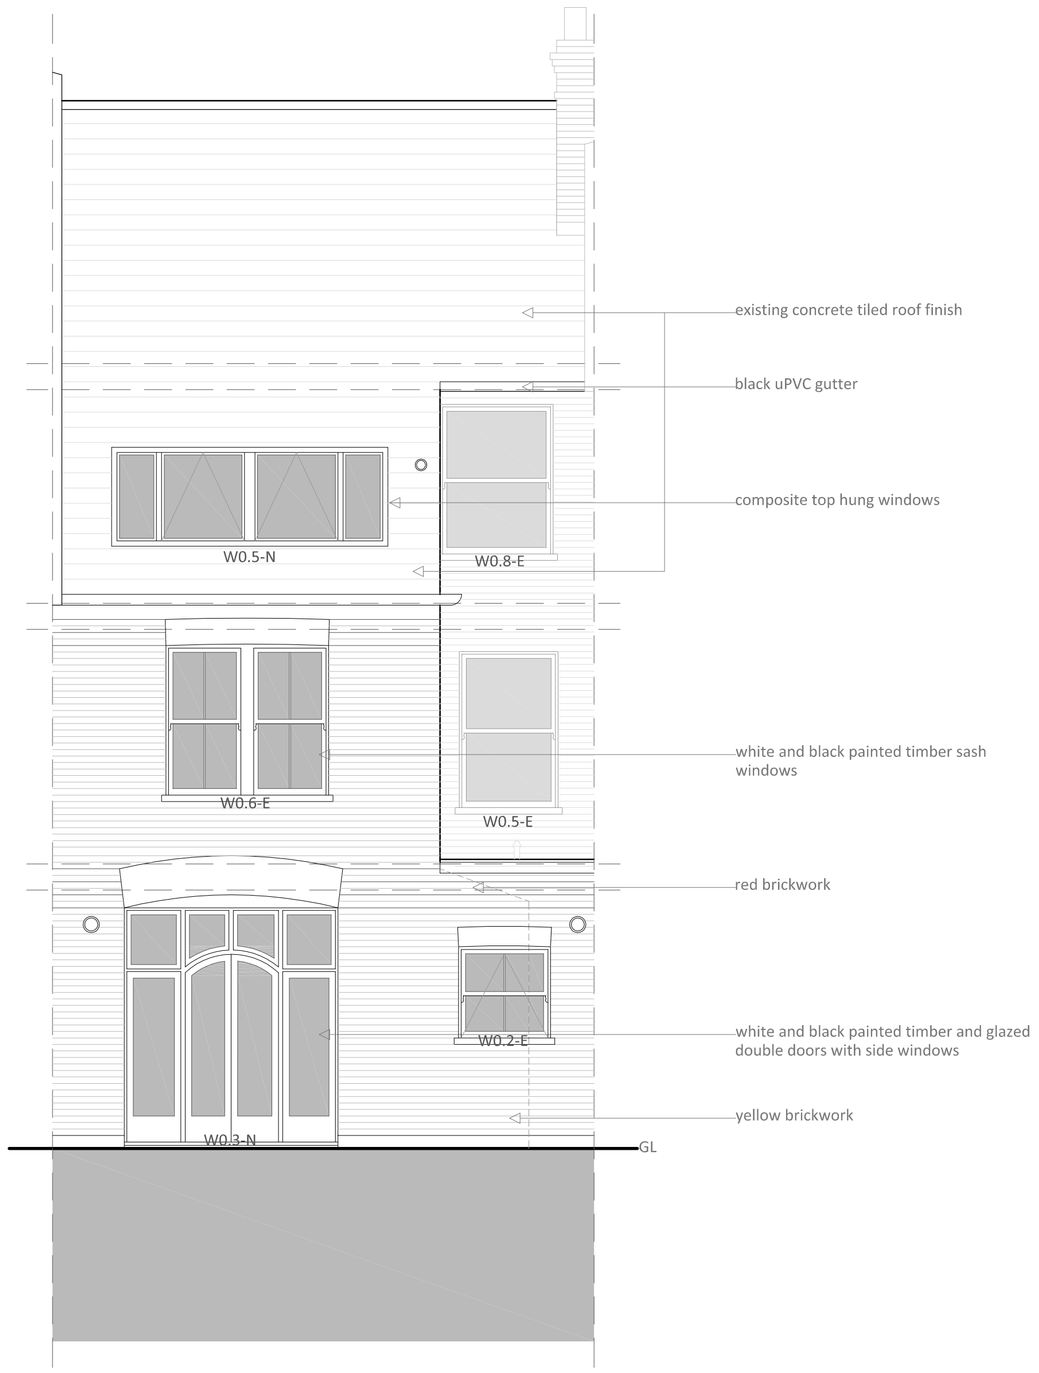

Proposed Rear Elevation

DISCLAIMER :

All dimensions and levels to be checked on site by contractor prior to preparation of shop/specialist drawings and commencement of work on site.

Do not scale from this drawing. If you scale from this drawing then you do so at your own risk. Martin Arnold Ltd will not be responsible for any implications resulting from scaling from the drawing.

This drawing and the copyrights and patents therein are the property of Martin Arnold Ltd and may not be used or reproduced without consent.

This drawing is to be read in conjunction with all relevant consultants' and/or specialists' drawings and documents and any discrepancies or variations are to be notified to Martin Arnold Ltd before the affected work commences.

MA Code (for MA use only): CAC;2674

Rev	Date	By	Description

MARTIN ARNOLD
Chartered Surveyors & Construction Consultants

4 Gunnery Terrace
The Royal Arsenal
London
SE18 6SW

TEL : 020-8317-7557
FAX : 020-8317-7741
EMAIL : initialsurname@martinarnold.co.uk
WEBSITE : www.martinarnold.co.uk

CLIENT :
Central & Cecil
Cecil House
266 Waterloo Road
London, SE1 8RQ

PROJECT :
53 Glenmore Road
London
NW3 4DA

TITLE :
Proposed Front and Rear Elevations

Purpose of Issue :
Planning

Drawn : CH Checked By : SM

Date : October 2017

Scale : 1:50@A1

Dwg No : 2674-MA-N-EL-DR-2200-P00