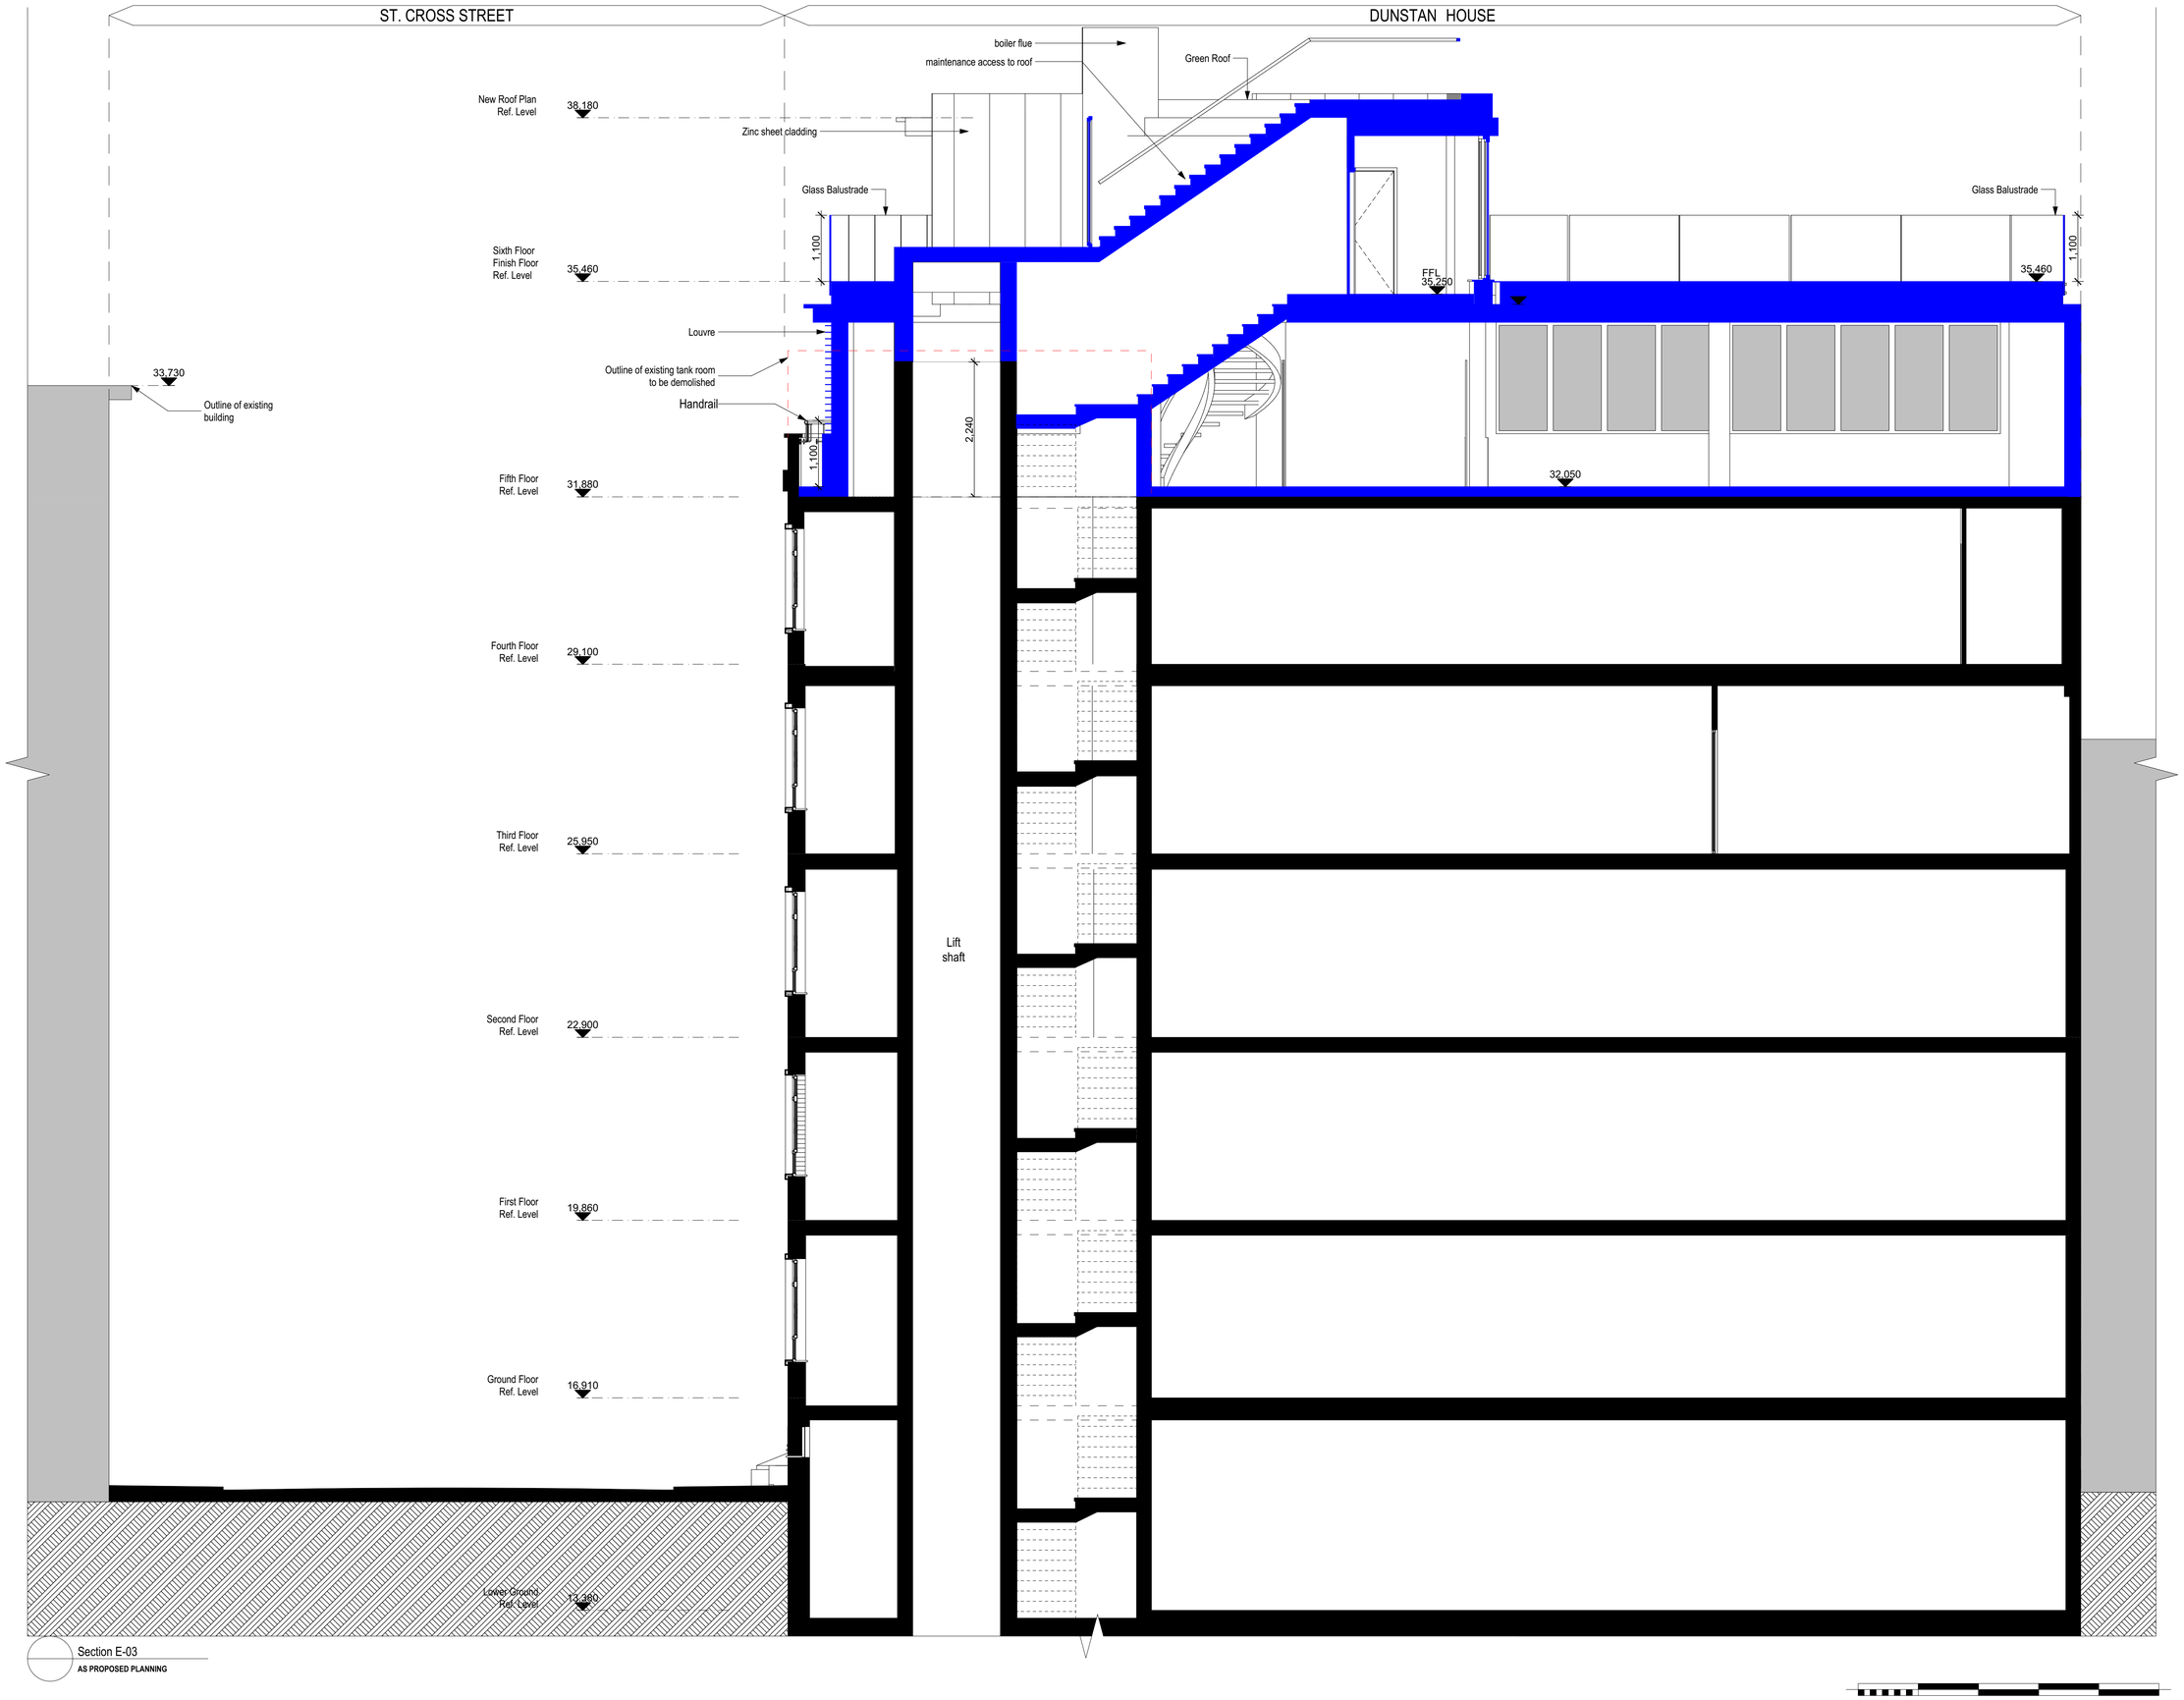

Section E-03

AS PROPOSED PLANNING

Notes:

1 ALL DIMENSIONS TO BE CHECKED ON SITE BEFORE COMMENCING WORK OR MANUFACTURE OF COMPONENTS. ANY DISCREPANCY OR OMISSION TO BE REPORTED TO THE ARCHITECT IMMEDIATELY.

2 © COPYRIGHT ROBSON WARREN ARCHITECTS LIMITED. ALL RIGHTS RESERVED.

WALL LEGEND

- EXISTING STRUCTURE
- EXISTING STRUCTURE TO BE DEMOLISHED
- PROPOSED STRUCTURE

G 20-09-2017 HANDRAIL ADDED ON BOTH TERRACES AT 5TH FLOOR
F 01-07-2016 MINOR AMENDMENTS
E 23-05-2016 SW CORNER REVISED
D 02-02-2016 FOR DAYLIGHTING STUDY
C 22-07-2015 GENERAL UPDATE
B 25-06-2015 GENERAL UPDATE
A 03-06-2015 FIRST ISSUE

Revised:

ROBSON WARREN Architects
8 Northfields Prospect
Putney Bridge Road
London SW18 1PE
Telephone: 020-8871 9349
Facsimile: 020-8871 9489
E-mail: architects@robsonwarren.co.uk

Project:

DUNSTAN HOUSE

14A ST CROSS STREET
LONDON EC1N 8XA
FOR: STEEPARCHES LTD

Drawing:

E-03 Section

AS PROPOSED PLANNING

Drawn by:	FE	*Date:*	20/09/2017
Checked:	RWA	*Scale:*	1:50 @ A1 1:100 @ A3
Job No:	2394 A		
Dwg No:	V1/1115	*Revision:*	G