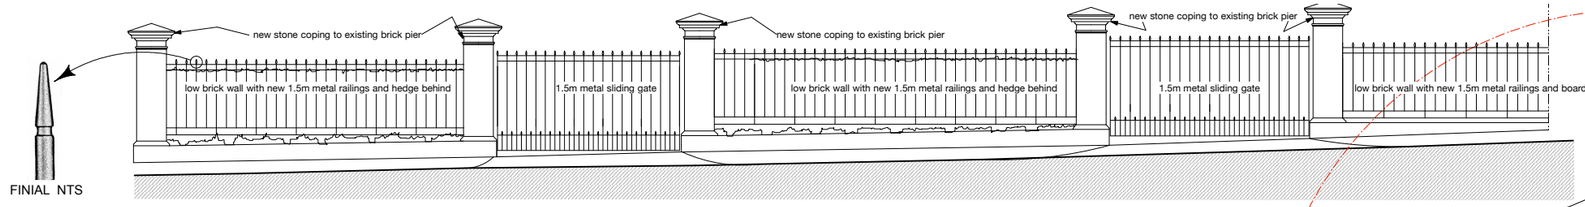

ELEVATION OF FRONT BOUNDARY WALL 1:50

New Pier caps to be Haddonstone Pier CapS - S310C + S: See www.haddonstone.com/PGroup3.aspx?ID=23

1:100@A1/1:200@A3

0 5m 10m

Scale Bar

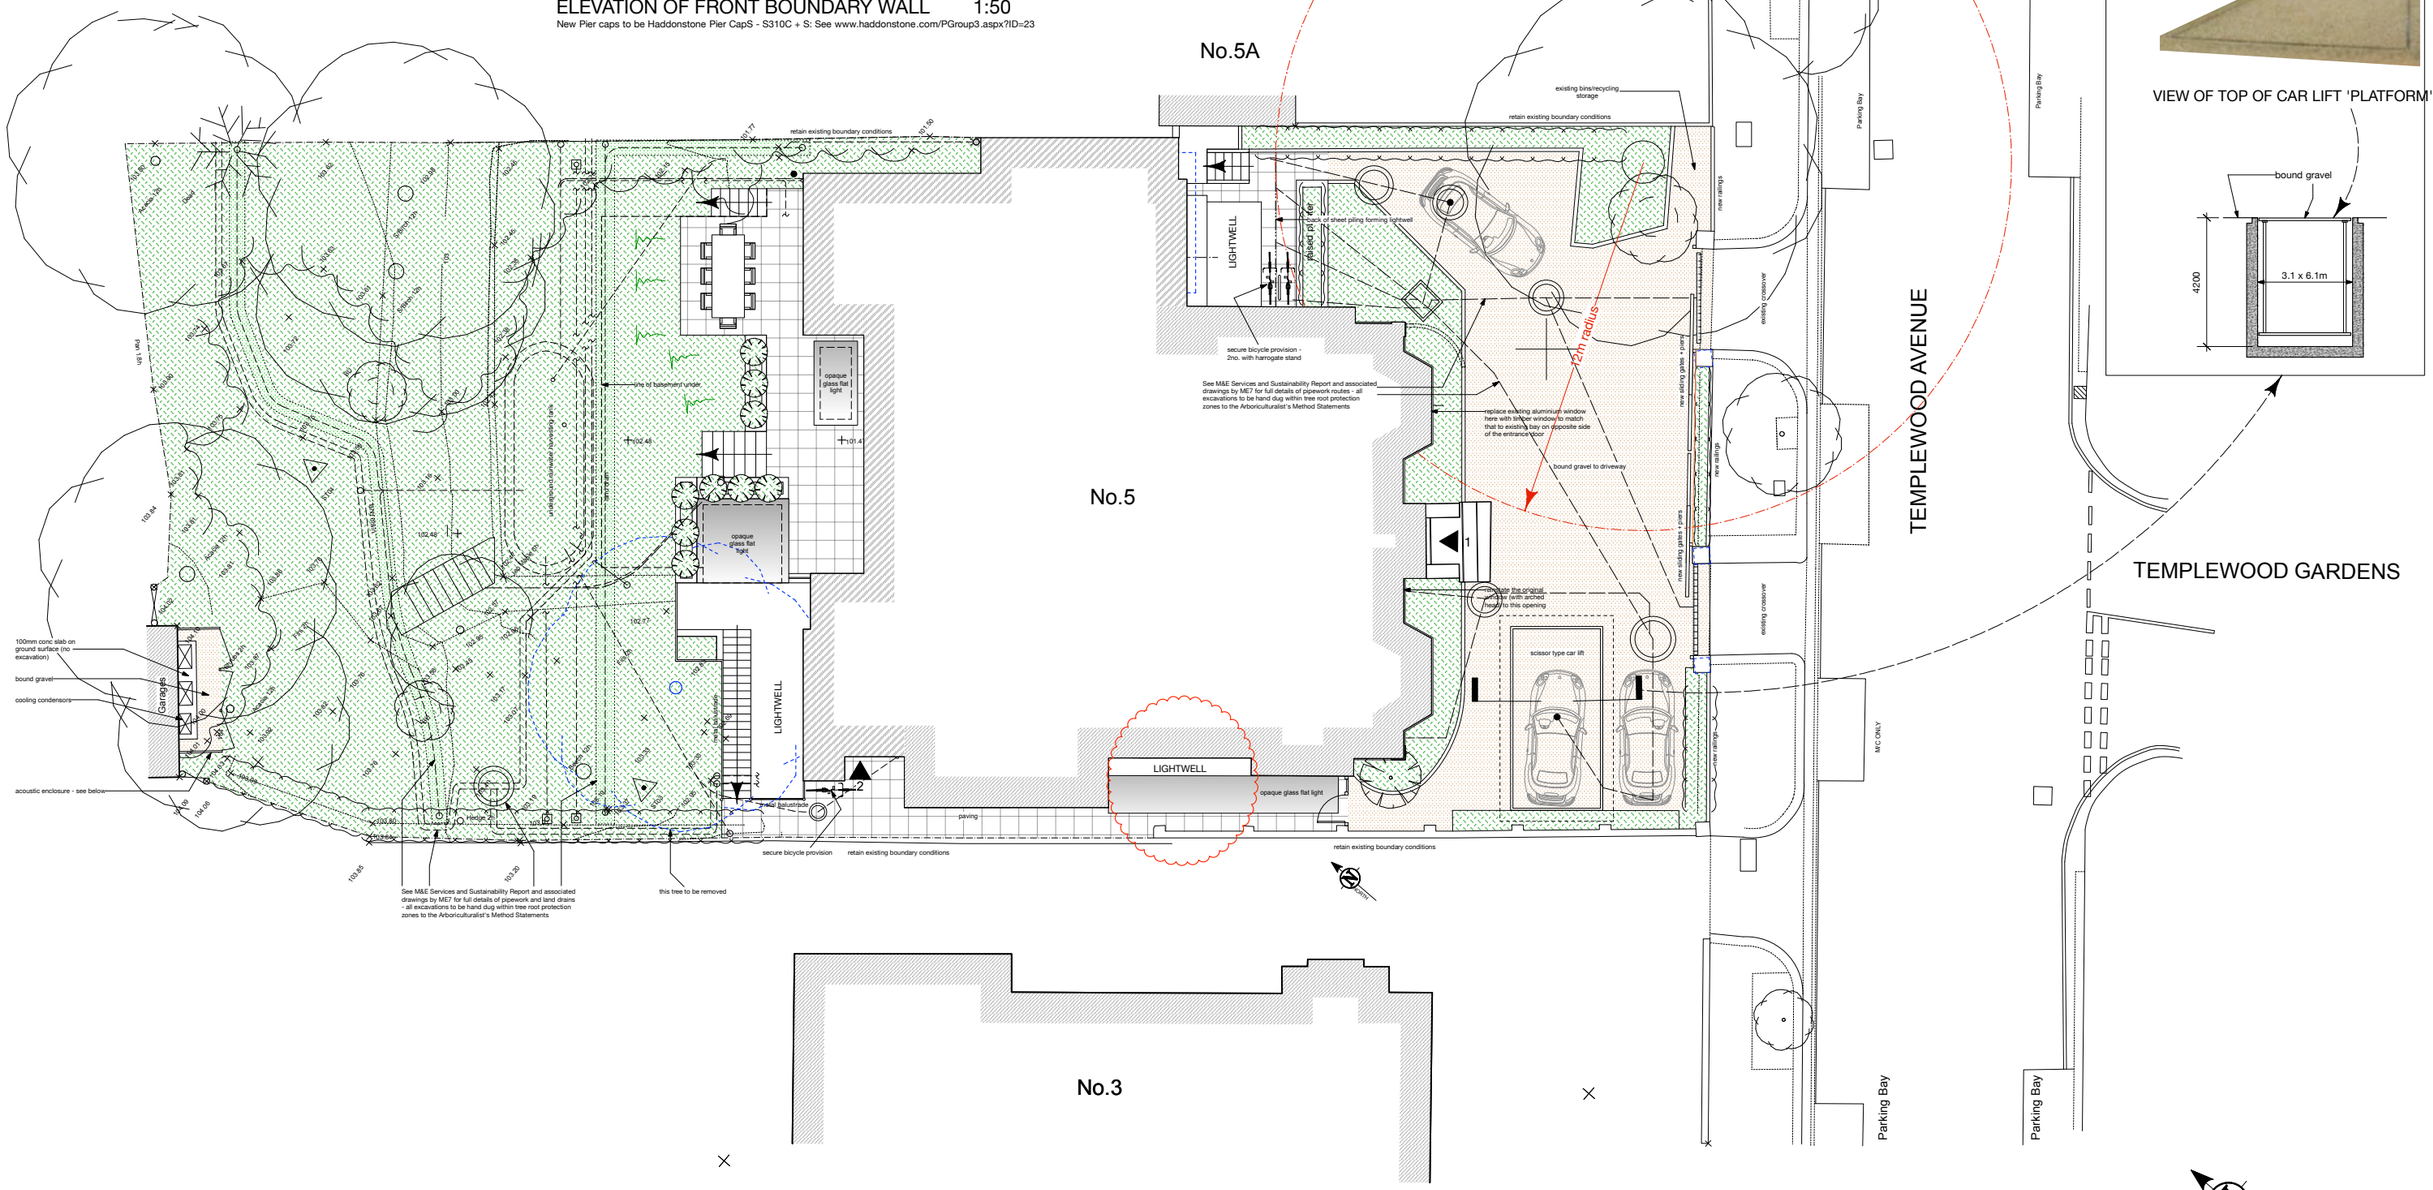

KEY

Existing

New

Existing to be removed/demolished

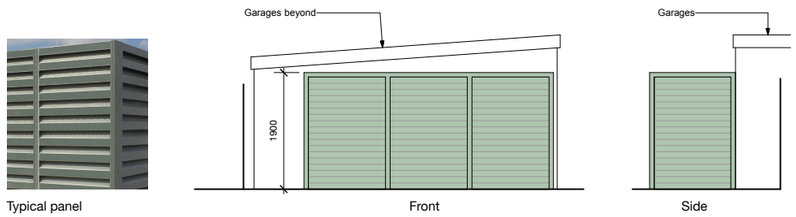

Elevations of Acoustic Enclosure - green colour to blend in with landscape (by Gilberts (Blackpool) Ltd) Scale 1:50

Rev A - Front boundary wall added 14.02.17

Rev B - Car space omitted and planting added in place (clouded red) 28.04.17

Rev C - Existing crossovers and on-street parking spaces retained, Unit 1 cycle space moved and additional space added 15.05.17

Rev D - Reduction in the size and appearance of the south lightwell 02.09.17

PROPOSED

Architects BROD WIGHT

43 England's Lane London NW3 4YD --- 020 7722 0810 --- office@brodwight.co.uk --- www.brodwight.co.uk

5 Templewood Avenue, Hampstead NW3 7UY

Proposed Site Plan 1046-AP01D

Date Feb 2017

This drawing is copyright

Scale 1:100@A1/1:200@A3