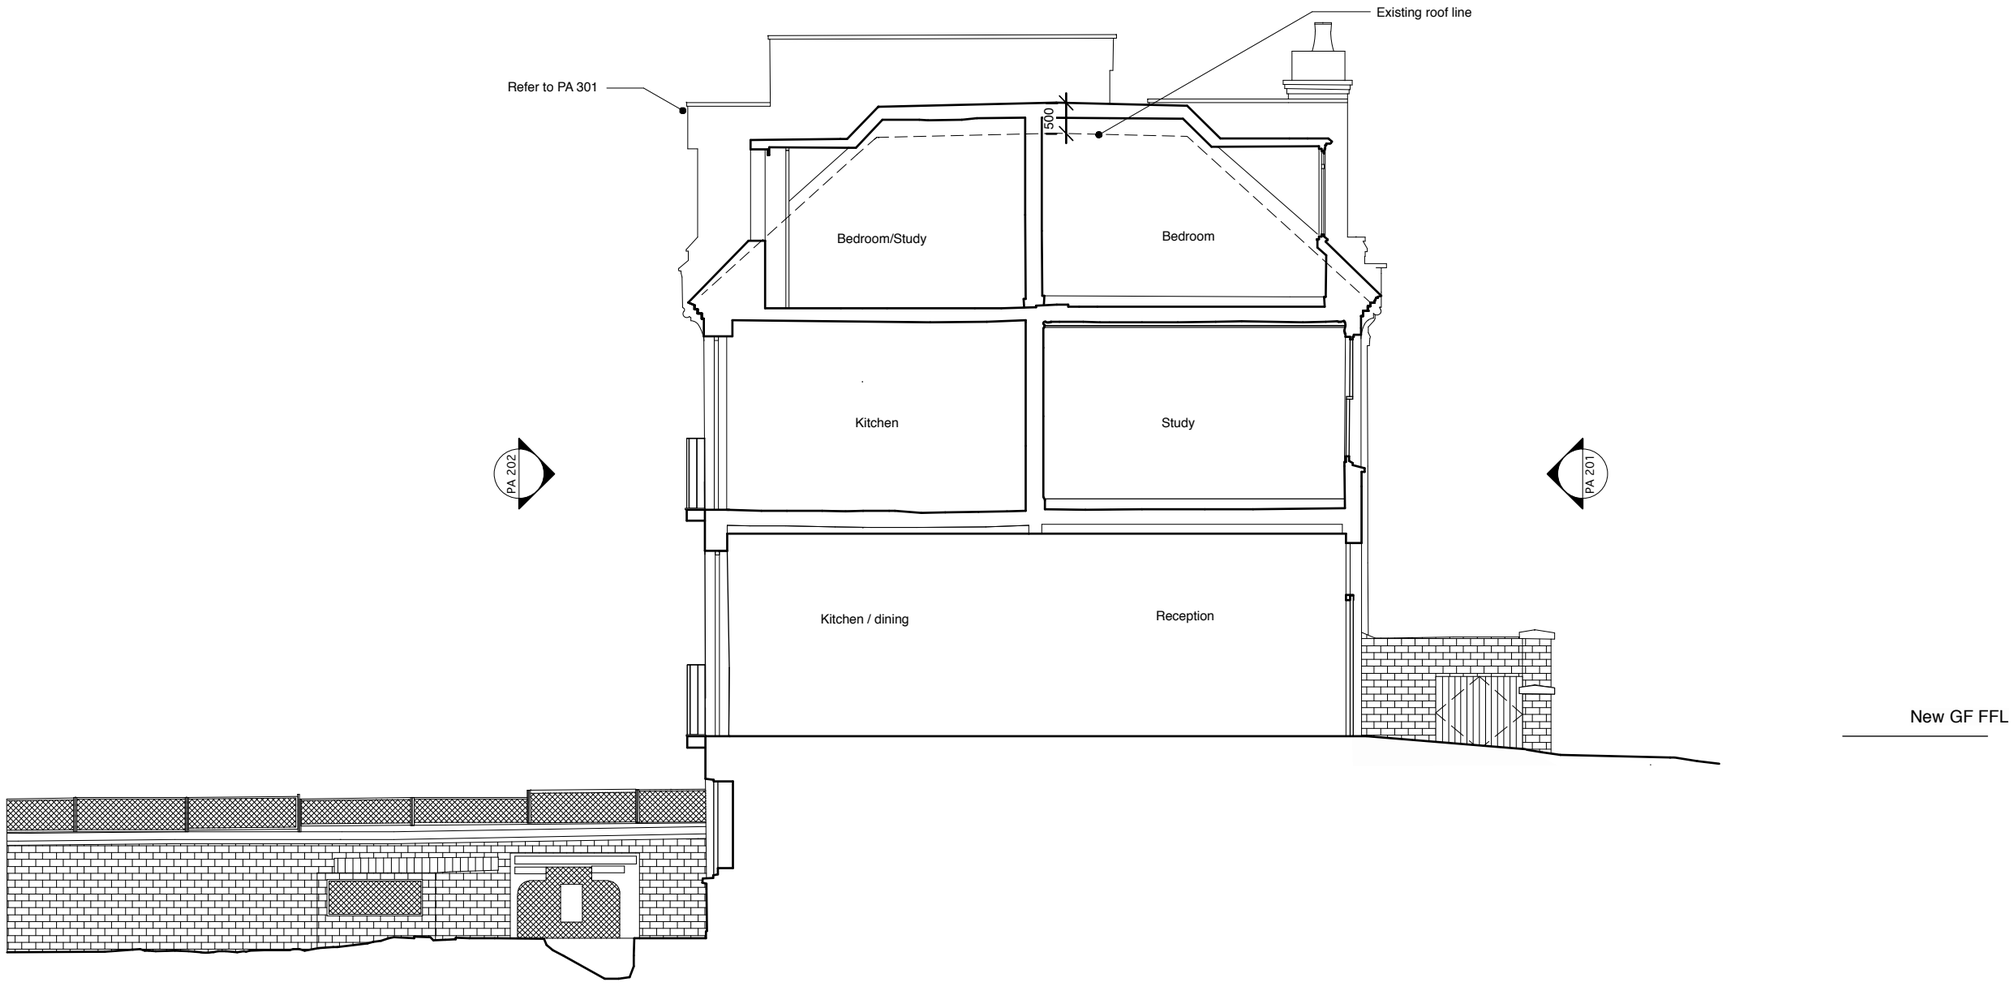

Notes

These plans and specifications prepared by Robert Dye Architects LLP as instruments of professional service shall remain the property of Robert Dye Architects LLP.

These plans may not be copied or re-used without the express written consent of Robert Dye Architects LLP. The use of these plans for construction is permitted only when specifically released for construction reference by a dated authorised signature.

These plans are project and site specific and shall only be used for their intended purpose unless otherwise permitted by written consent of Robert Dye Architects LLP.

All dimensions shown are indicative and must be double checked on site by the contractor. Any inconsistncies found must be reported to Robert Dye Architects LLP.

DO NOT SCALE FROM THE DRAWING

0 1 2 5

Rev	Date	Notes
A	31.08.17	Eaves parapets as per existing heights. 1st floor balcony removed , 1st floor and ground floor balcony added
B	29.09.17	Timber doors added to front opening

robertdye
Robert Dye Architects LLP
4 Ella Mews, Cressy Road London NW3 2NH
tel: 020 7267 9388
fax: 020 7267 9345
www.robertdye.com
email: info@robertdye.com

project: 25/25A Willow Road
project no: 270
drawing: Proposed Section AA
scale: 1:100@A3
drawn by: JO
drawing no: PA 101
rev: B
date: August 2017
dwg status: Planning