N

Location plan 1:1250@A3

0m 10m 50m 100m

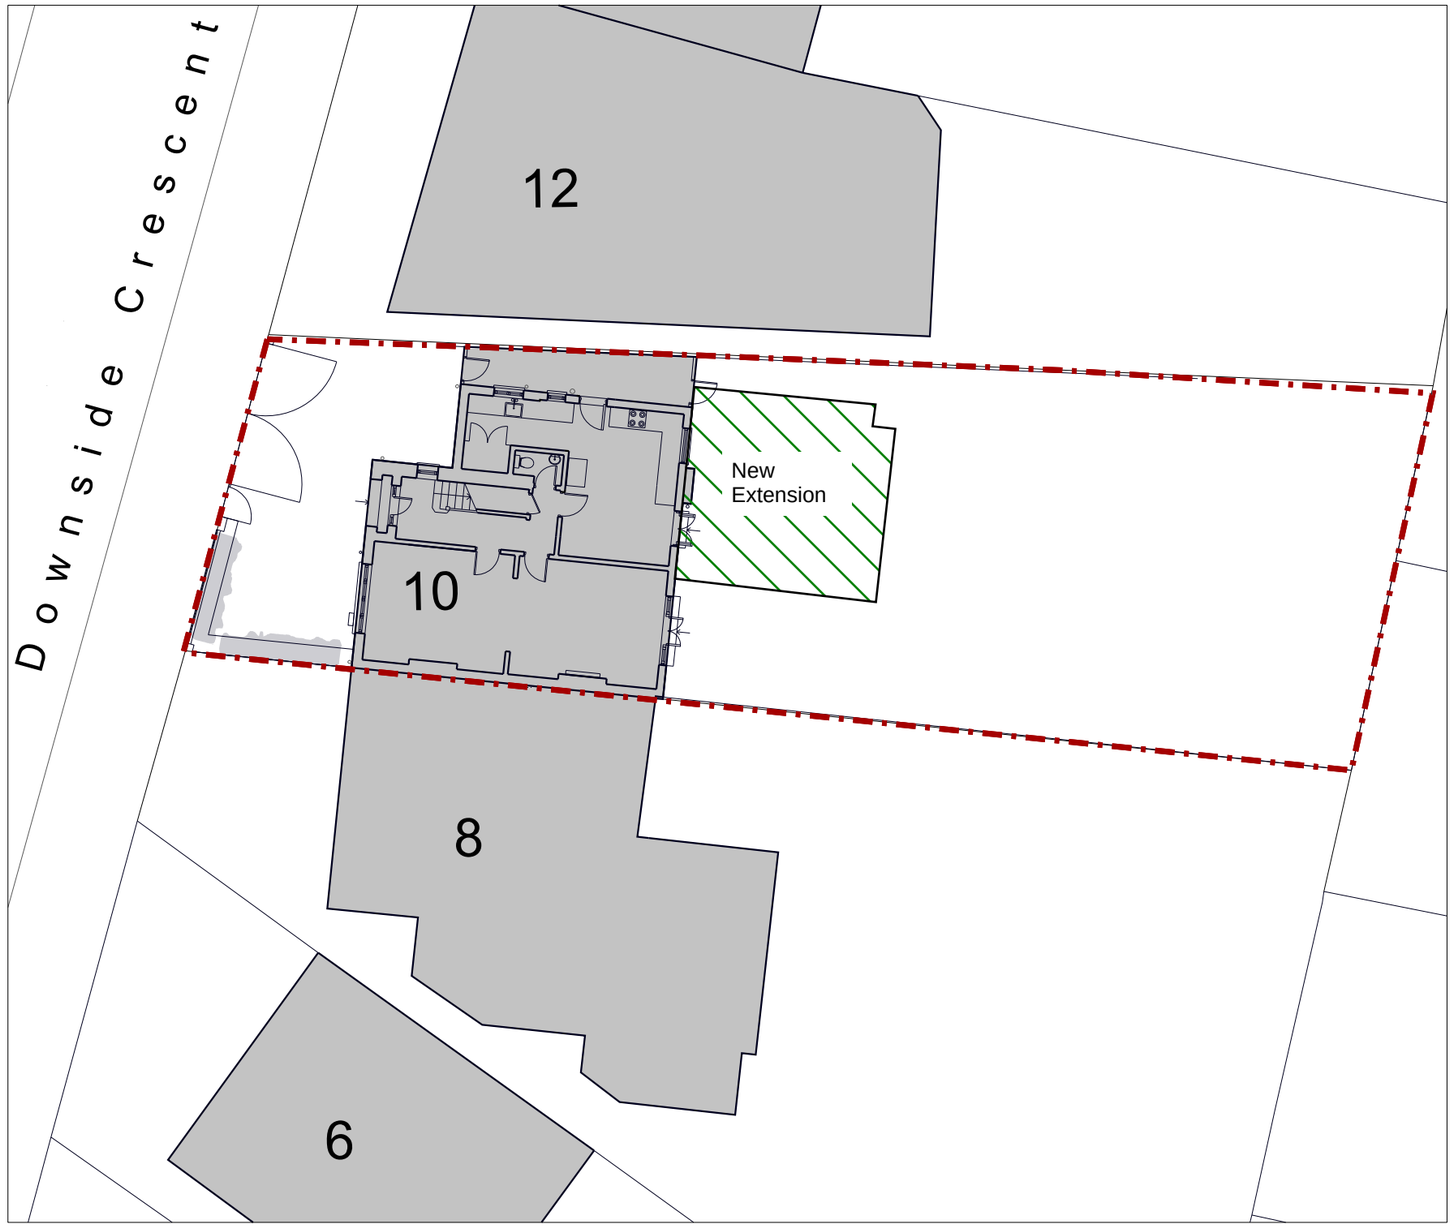

Block plan as existing 1:200@A3

0m 5m 10m 20m

Drawings may be scaled for purposes of determining permissible development/planning.
Check all dimensions on site before proceeding with the works.
Any discrepancies should be reported immediately to the architect
If in doubt ask.
This drawing is copyright of the Architect.

Drawing Status:
Planning

Revision		Date

prewett bizley architects
118a London Wall London EC2Y 5JA 020 7256 2195
rp@ prewettbizley.com www.prewettbizley.com

Project
10 Downside Crescent
Belsize Park
NW3 2AP

Drawing
Proposed Location PLan

Scale
see drawings

Date
Oct 2017

Drg. no.
129 S 101

Revision
-