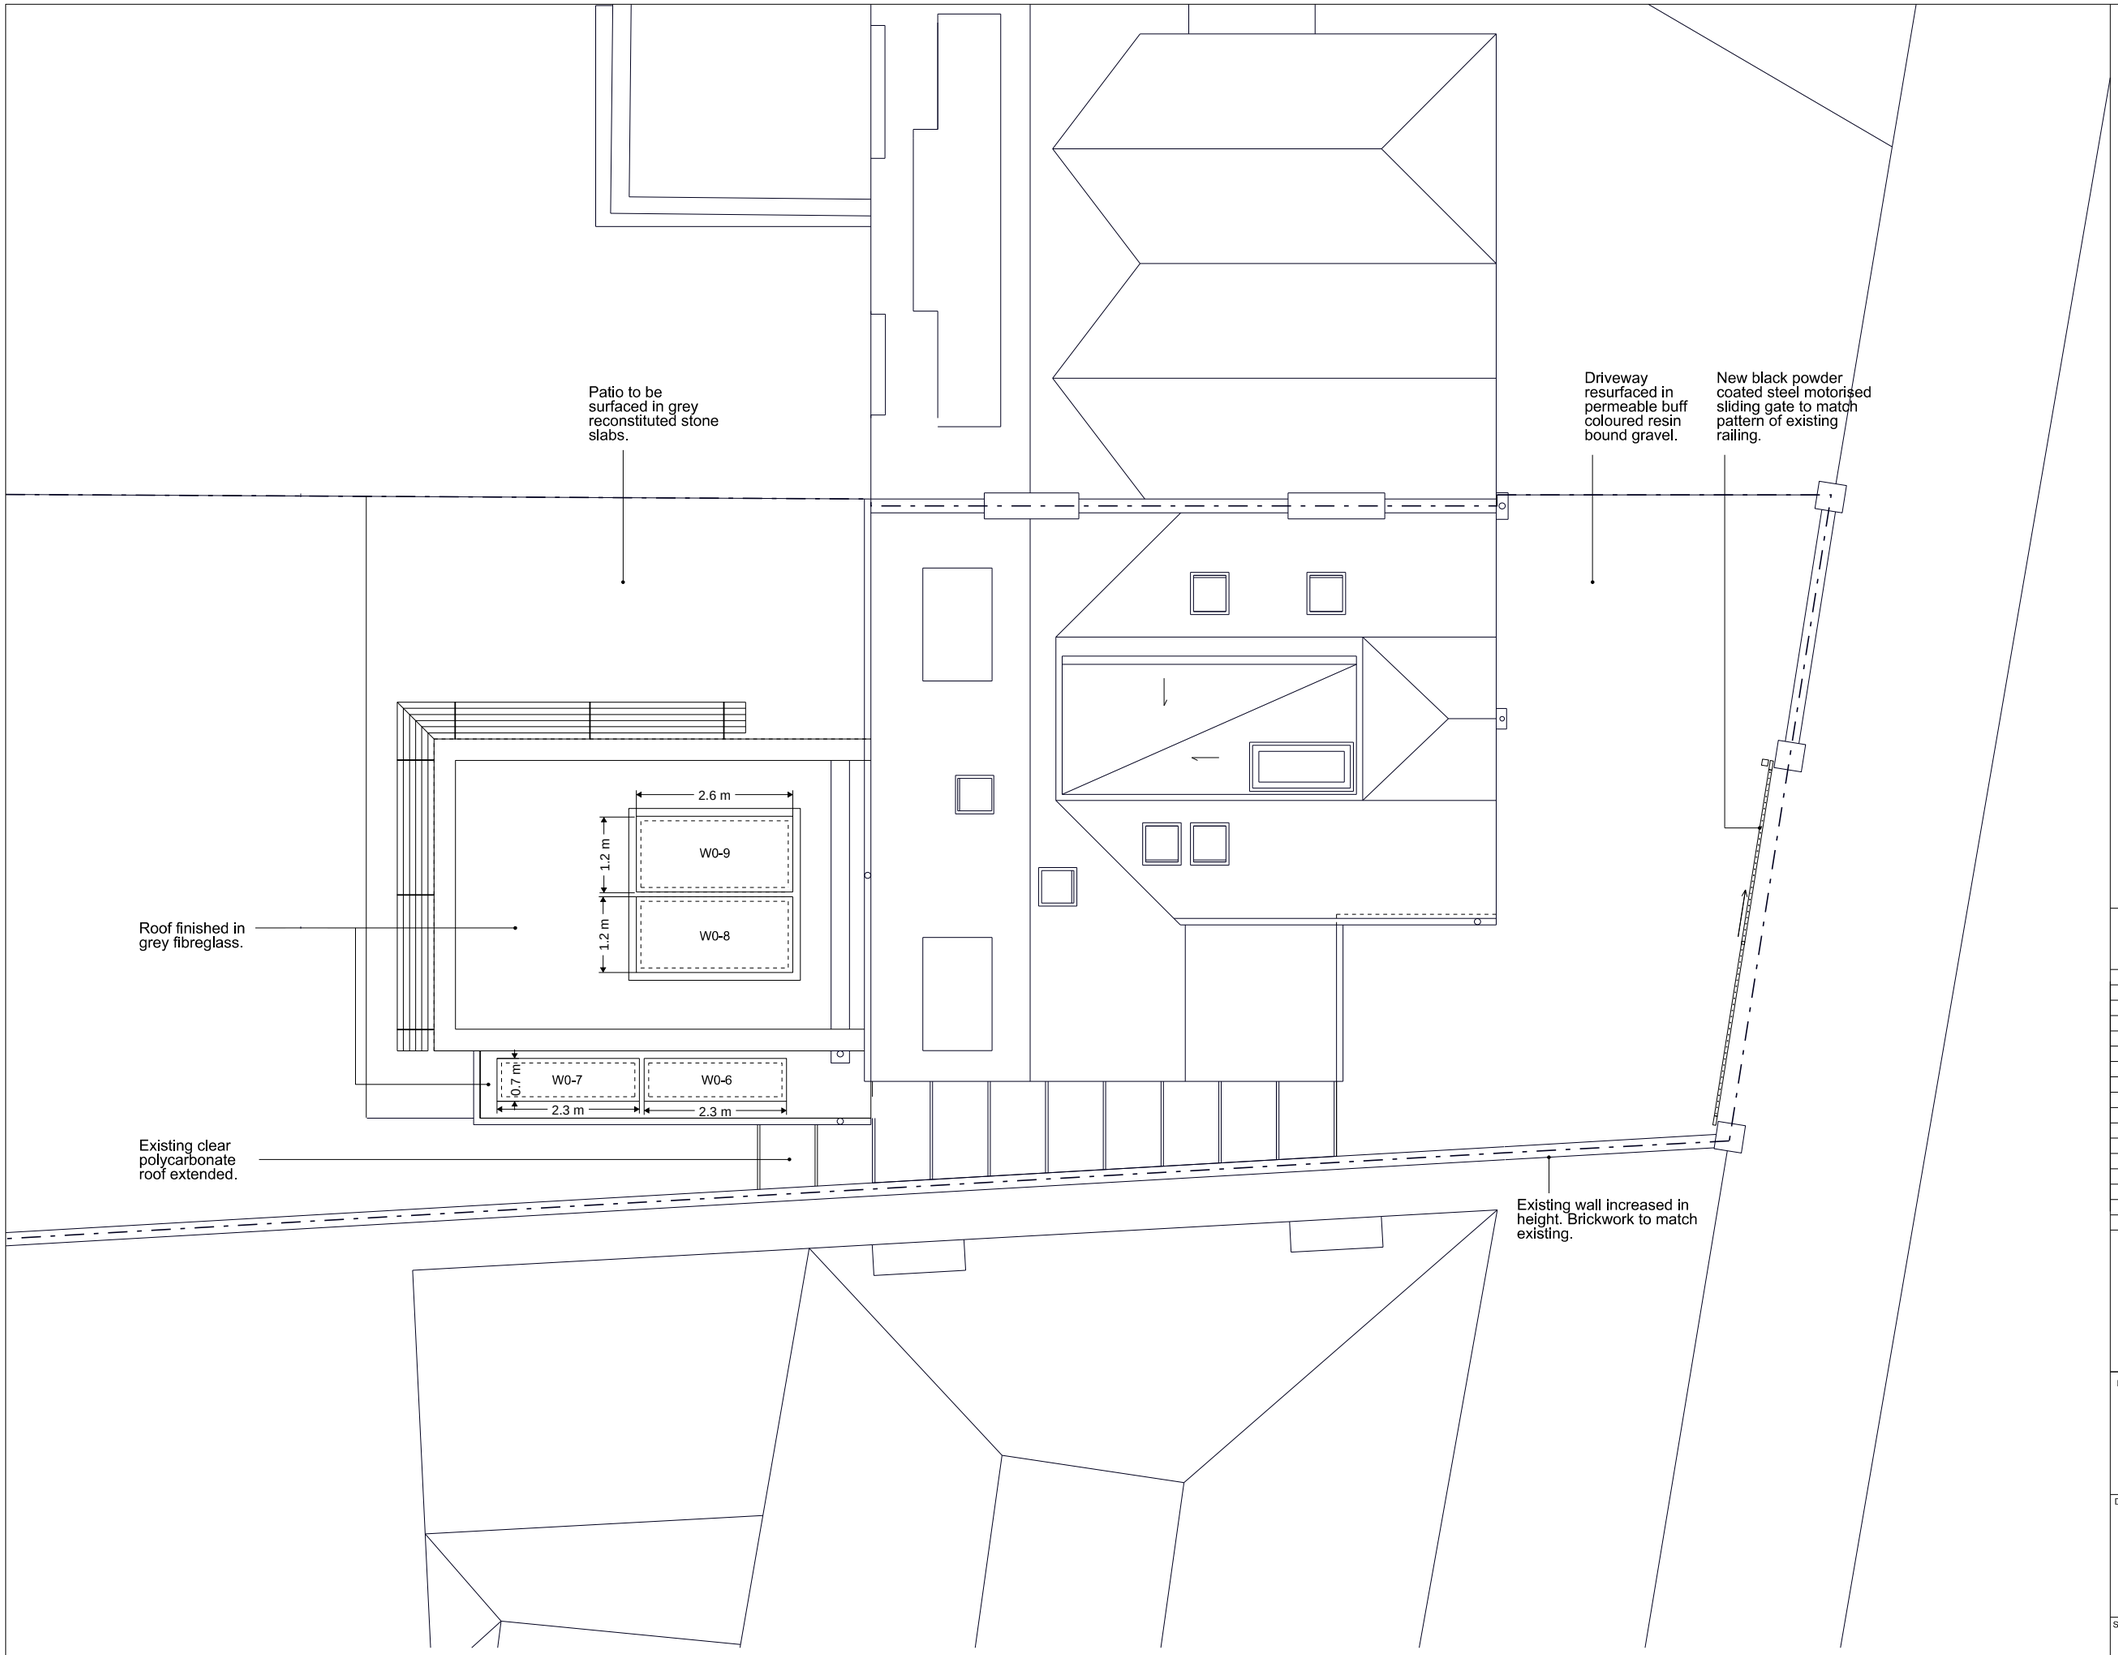

Proposed Roof Plan

Drawings may be scaled for purposes of Planning.
Any discrepancies should be reported immediately to the designer.
If in doubt ask.
This drawing is copyright of the designer.

These drawings are based on survey plans provided by the client.
The designer accepts no liability for inaccuracies.
Check all dimensions on site before proceeding with the works.

Drawing Status:
Planning

Revision		Date

BOW TIE
CONSTRUCTION

Bow Tie Construction Ltd, Unit 86, Cressex Enterprise Centre, Lincoln Road, High Wycombe, Bucks, HP12 3RL. Info@bowtieconstruction.co.uk

Project
10 Downside Crescent
Belsize Park
NW3 2AP

Drawing
Proposed Roof Plan

Scale	Date
1:100 @ A3	Oct 2017

Drg. no.	Revision
129 P 03	A