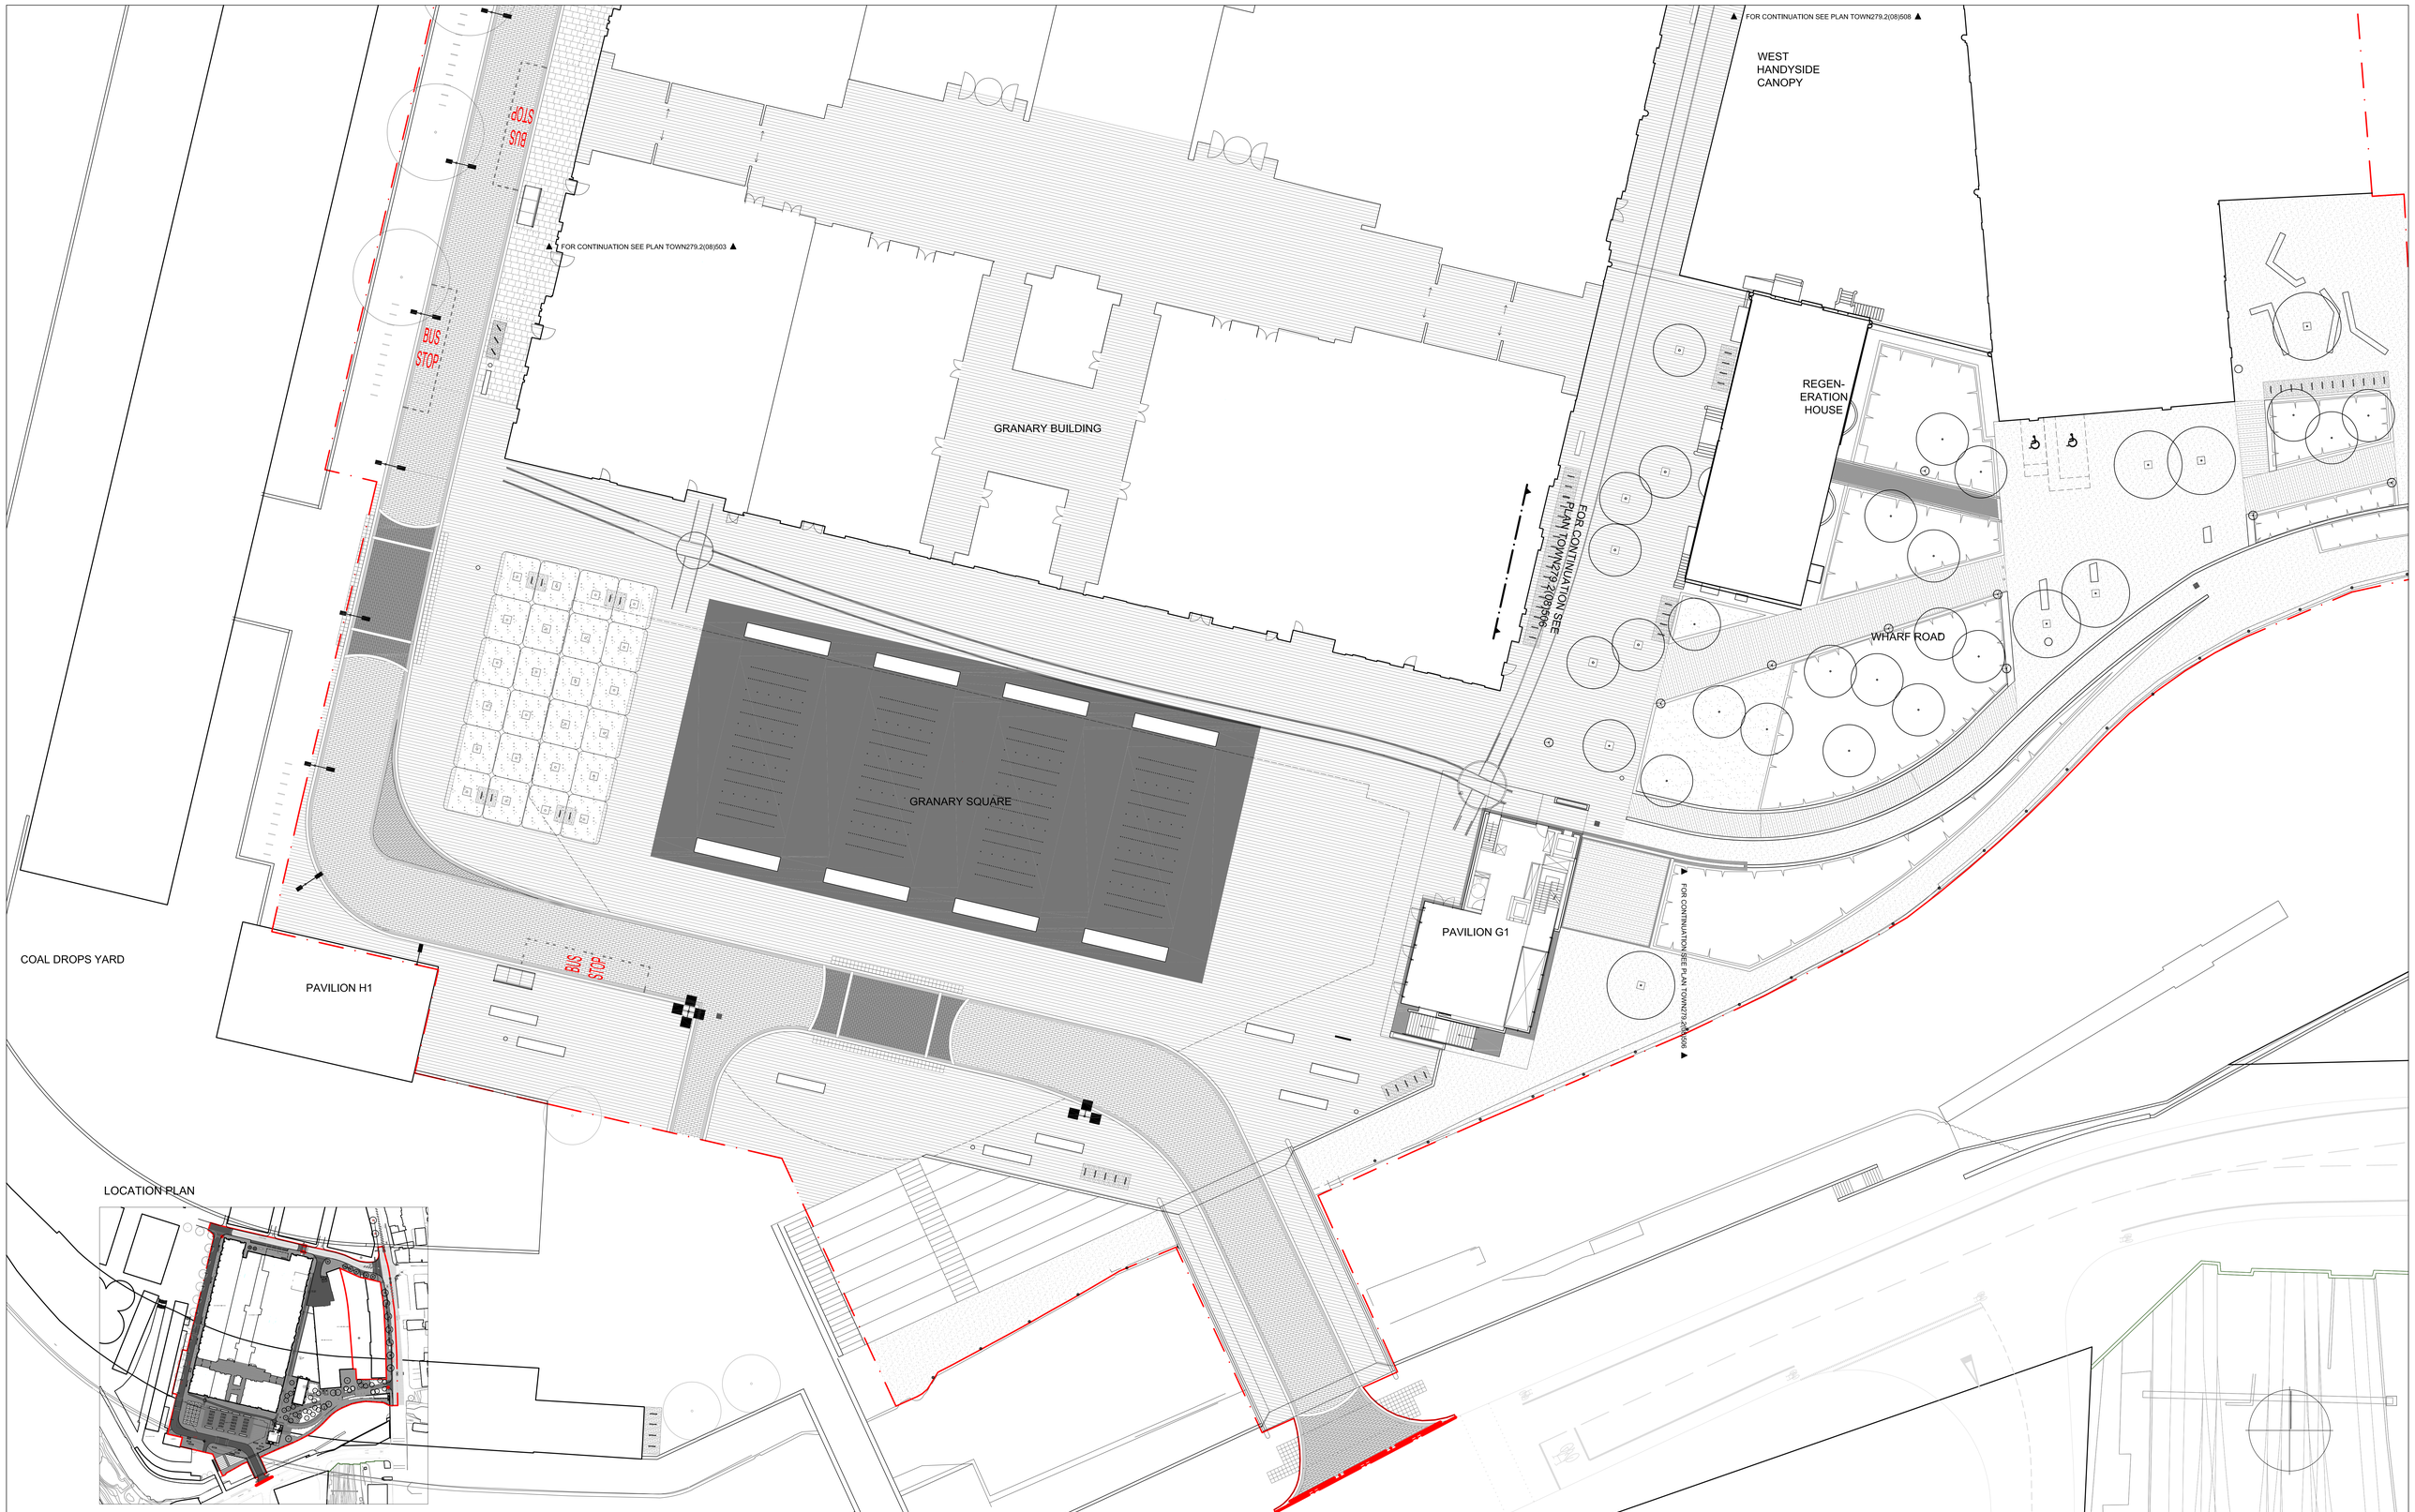

Project	Drawing Title	Revision	Date
KING'S CROSS CENTRAL GRANARY SQUARE	SURFACE FINISHES AND DETAIL TAG LOCATION PLAN CONSENTED SCHEME 2007	R00 - Issue for information	13.10.17
		R01 Tags and key removed	13.10.17

Client
KING'S CROSS CENTRAL GENERAL PARTNER LTD (KCCGPL)
Address: 4 Stable Street, King's Cross, London, N1C 4AB
Telephone: 020 3664 0200

Consultant
TOWNSHEND Landscape Architects
Unit 1E Zetland House
London EC2A 4HJ
Telephone: 020 7729 9333 Fax: 020 7729 3300
E-Mail tla@townshendla.com

Project No.	Scale	Approved By	Drawing No.	Revision
279.2.02	1:250@A1	AD	TOWN279.2.02(08)5005	R01
Date	Drawing Size	Drawn By		
OCT 2017	A1	ADZ		