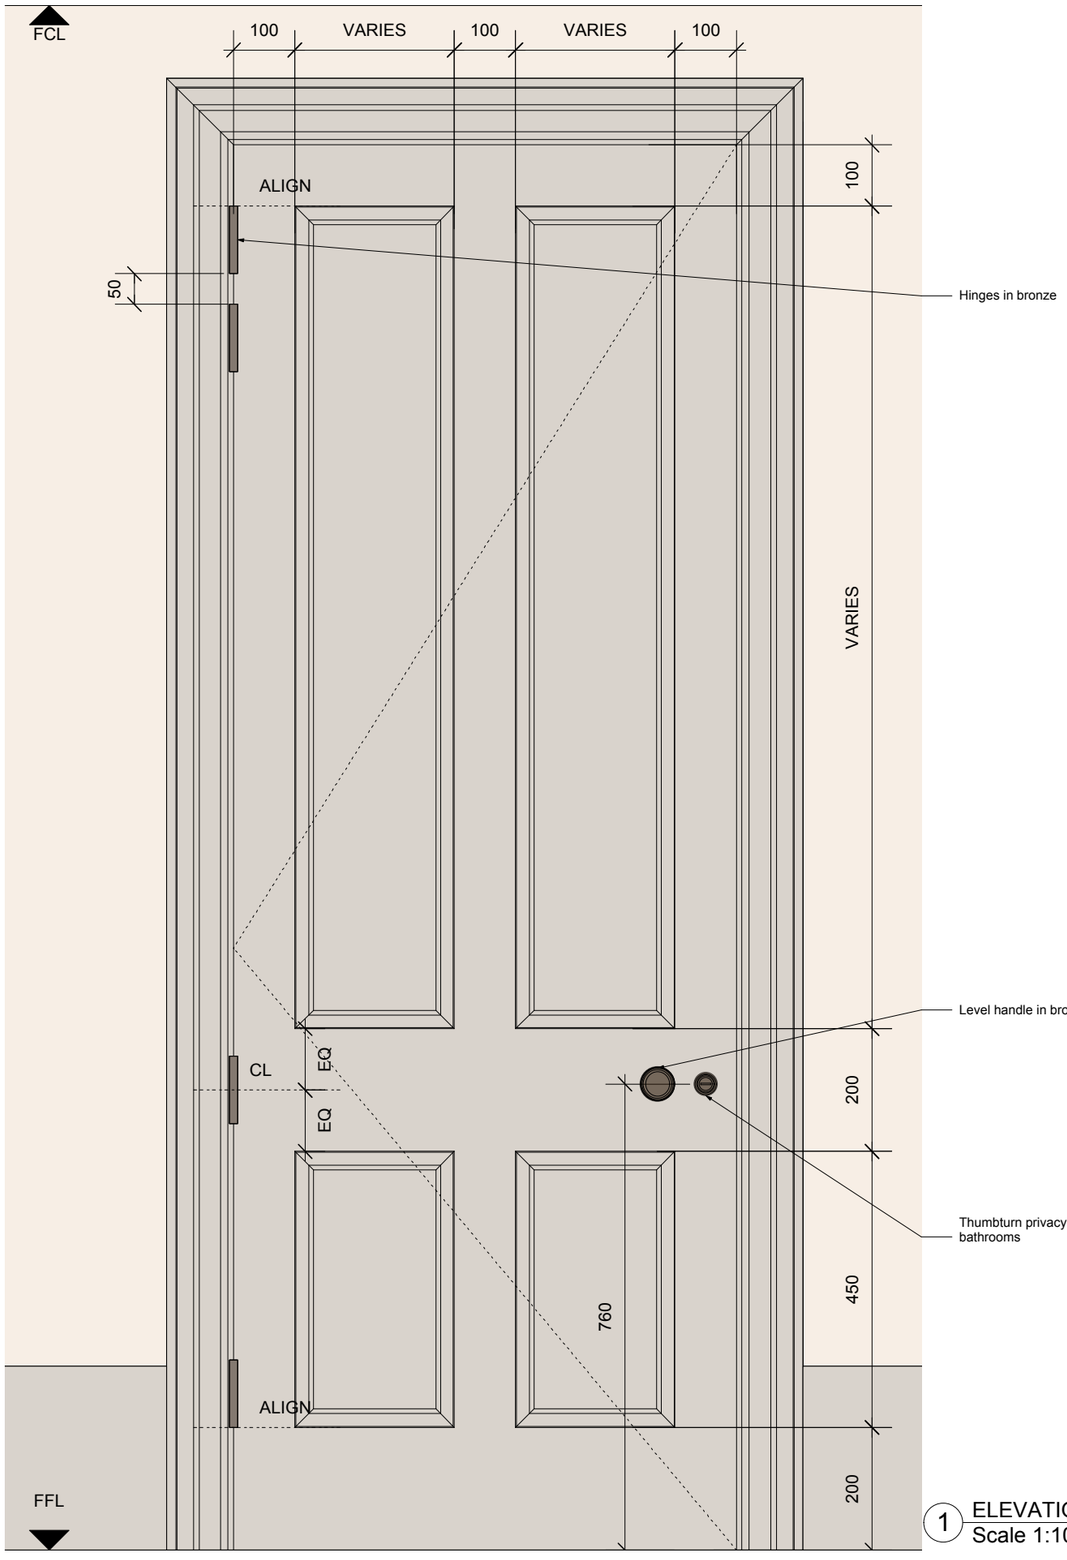

1 ELEVATION
Scale 1:10

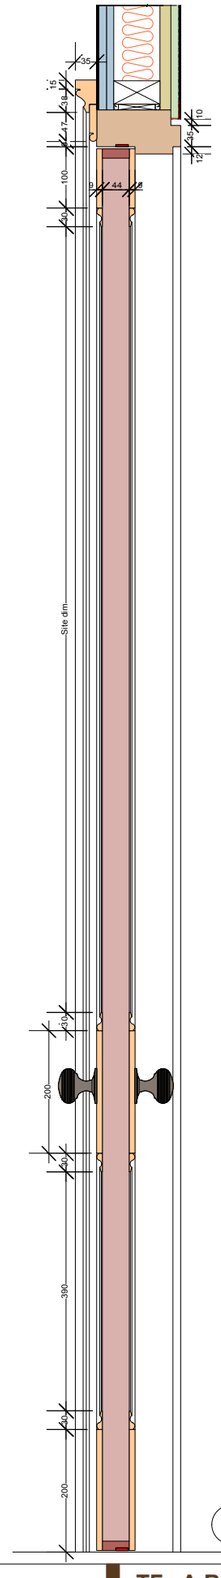

2 HEIGHT SECTION
Scale 1:10

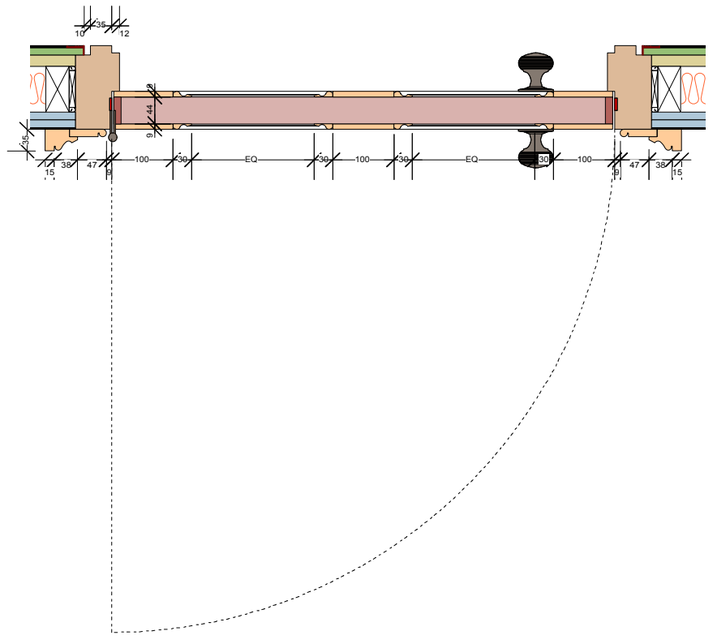

3 PLAN SECTION
Scale 1:10

NOTES:
. DO NOT SCALE FROM THIS DRAWING.
. ALL DIMENSIONS TO BE CHECKED ON SITE.
. ALL OMISSIONS AND DISCREPANCIES TO BE REPORTED TO THE ARCHITECT IMMEDIATELY

NORTH POINT

TF ARCHITECTURE
2-3 WOODSTOCK STREET
LONDON W1C 2AB

T. 020 7052 0756
F. 020 7052 0757
E. info@tfarchitecture.com

CLIENT					CROWN STATE
PROJECT					10 CHESTER PLACE, LONDON NW1
DRAWING TITLE	**PLANNING**				INTERNAL DOOR_TYPE B
DATE 171006	**SCALE** 1:10@A3	**JOB NO.** 471	**DRWG NO.** DET.5001	**REV.**	