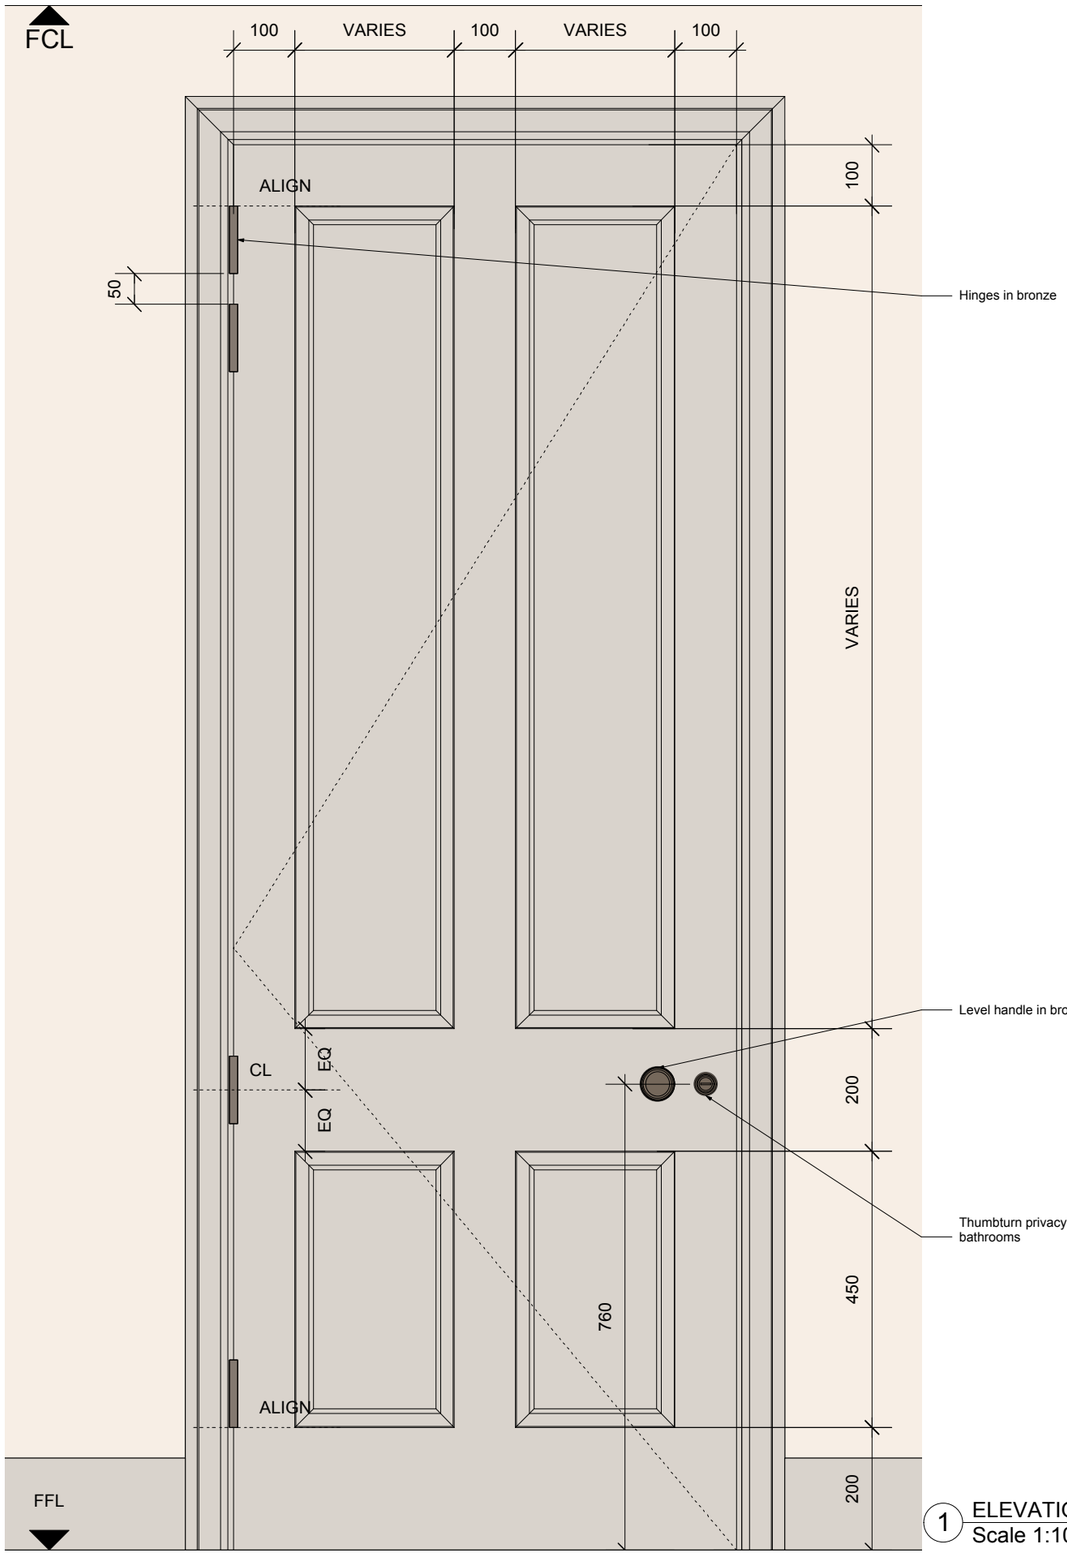


1 ELEVATION
Scale 1:10

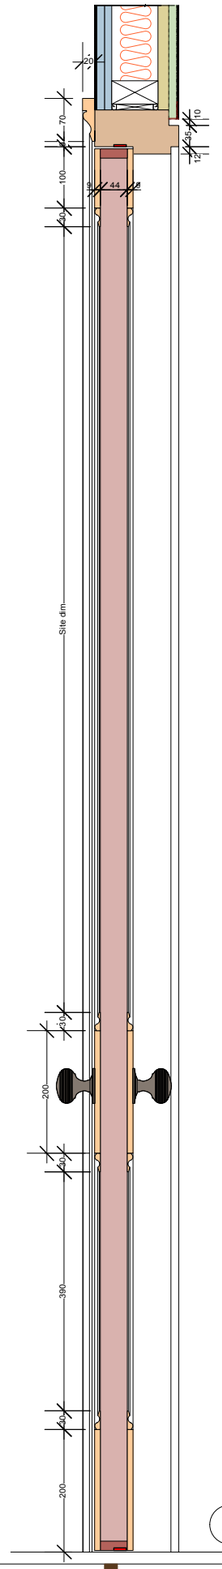


2 HEIGHT SECTION
Scale 1:10

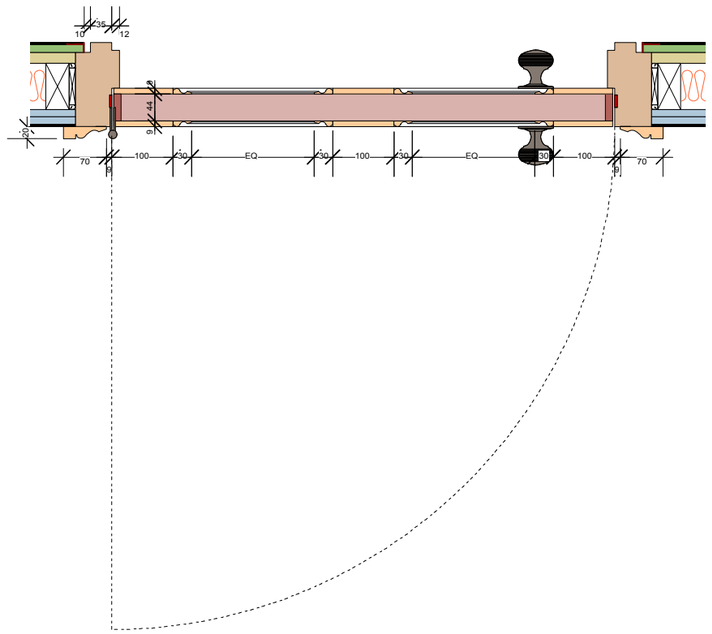


3 PLAN SECTION
Scale 1:10

**NOTES:**
- DO NOT SCALE FROM THIS DRAWING.
- ALL DIMENSIONS TO BE CHECKED ON SITE.
- ALL OMISSIONS AND DISCREPANCIES TO BE REPORTED TO THE ARCHITECT IMMEDIATELY

**NORTH POINT**


**TF ARCHITECTURE**
2-3 WOODSTOCK STREET
LONDON W1C 2AB

T. 020 7052 0756
F. 020 7052 0757
E. info@tfarchitecture.com


| | | | | | | | |
|---|---|---|---|---|---|---|---|
| **CLIENT** | CROWN STATE | | | | | | |
| **PROJECT** | 10 CHESTER PLACE, LONDON NW1 | | | | | | |
| **DRAWING TITLE** | PLANNING | INTERNAL DOOR_TYPE D | | | | | |
| **DATE** 171006 | **SCALE** 1:10@A3 | **JOB NO.** 471 | **DRWG NO.** DET.5003 | **REV.** | | | |