0 10 20 50 100mm NATURAL SCALE

A2

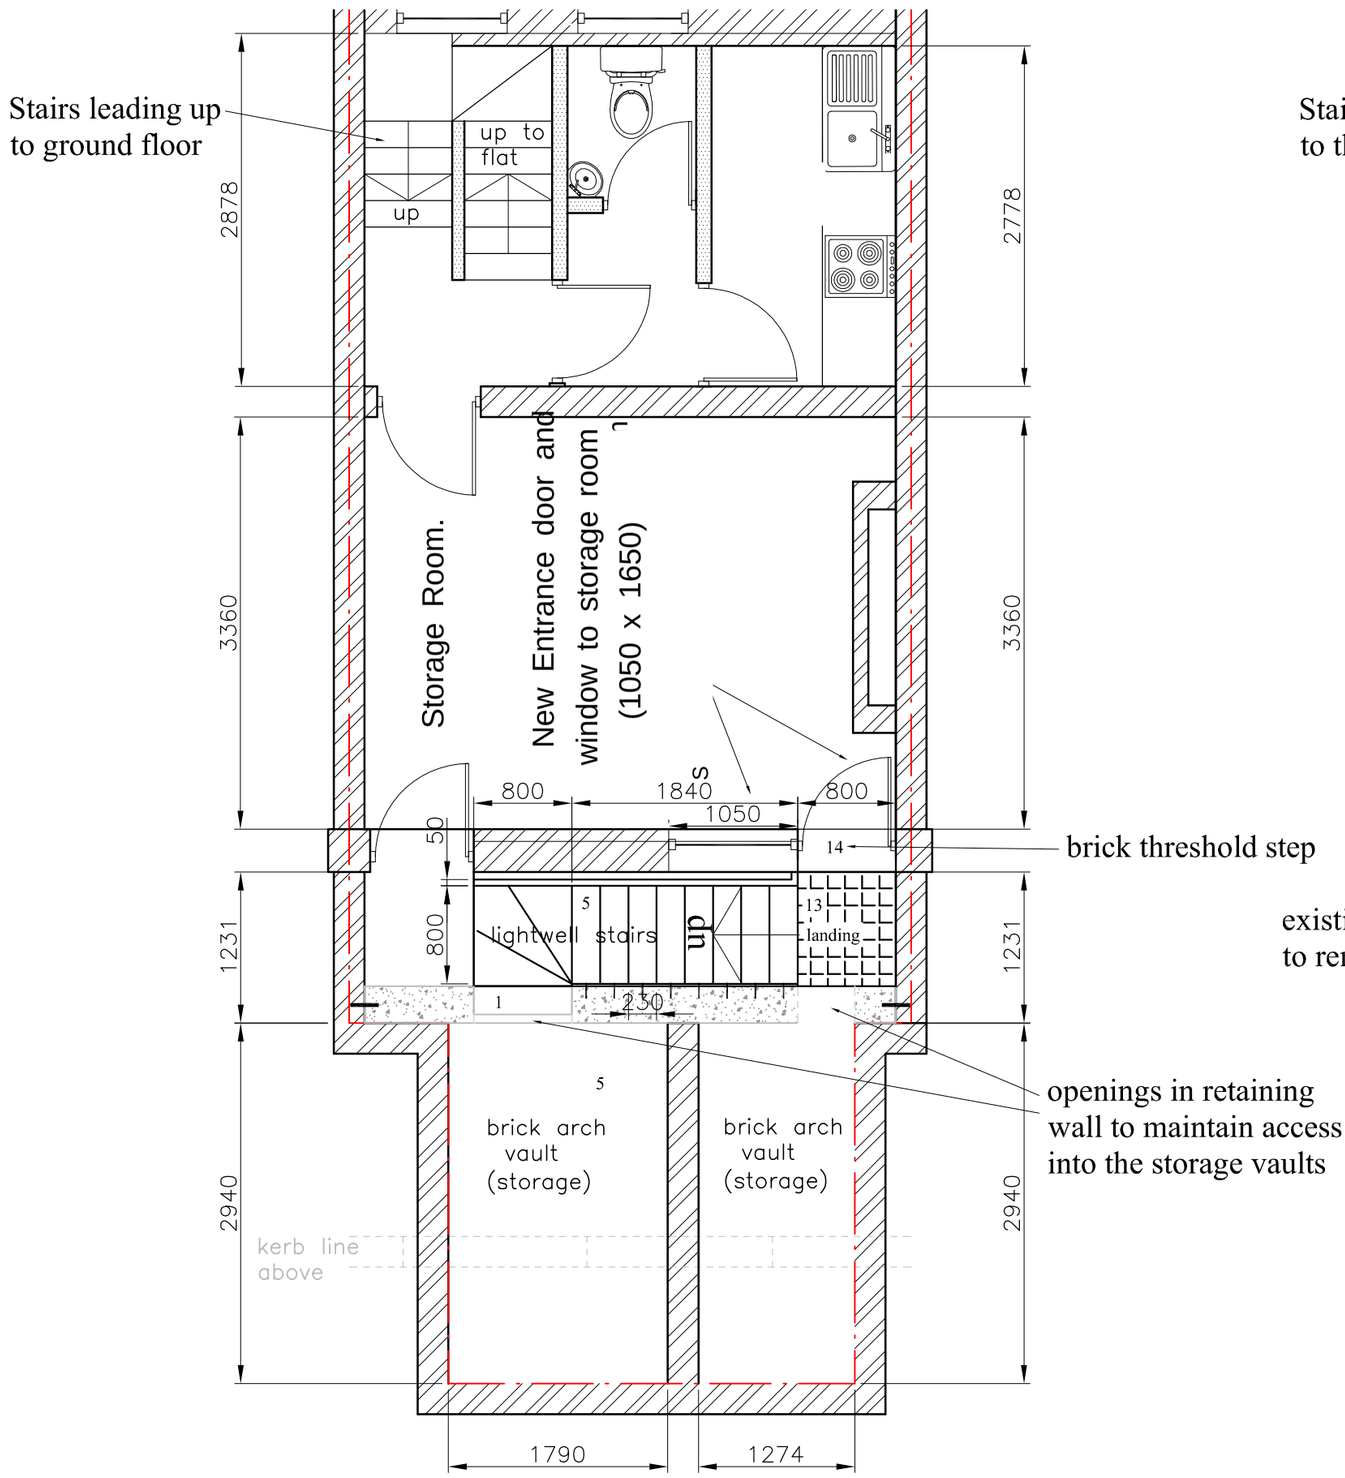

PROPOSED BASEMENT PLAN

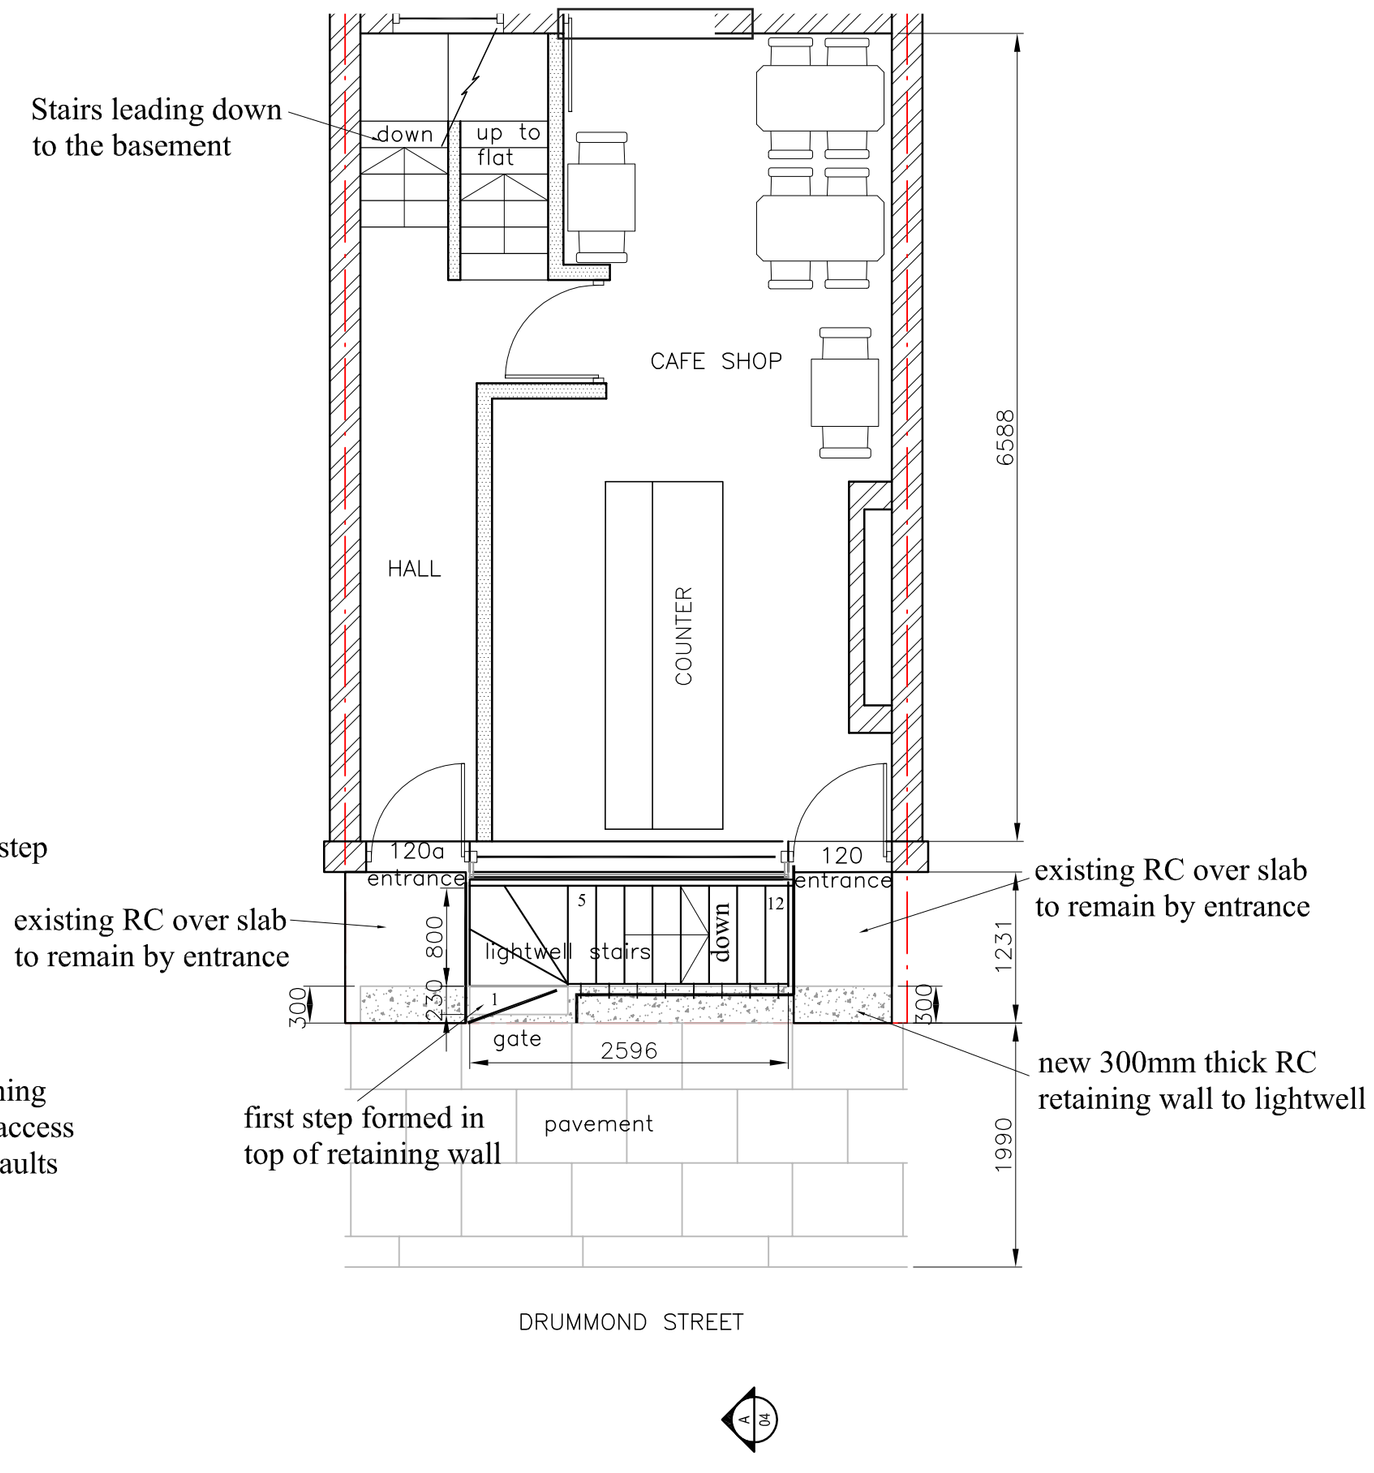

PROPOSED Grd FLOOR PLAN

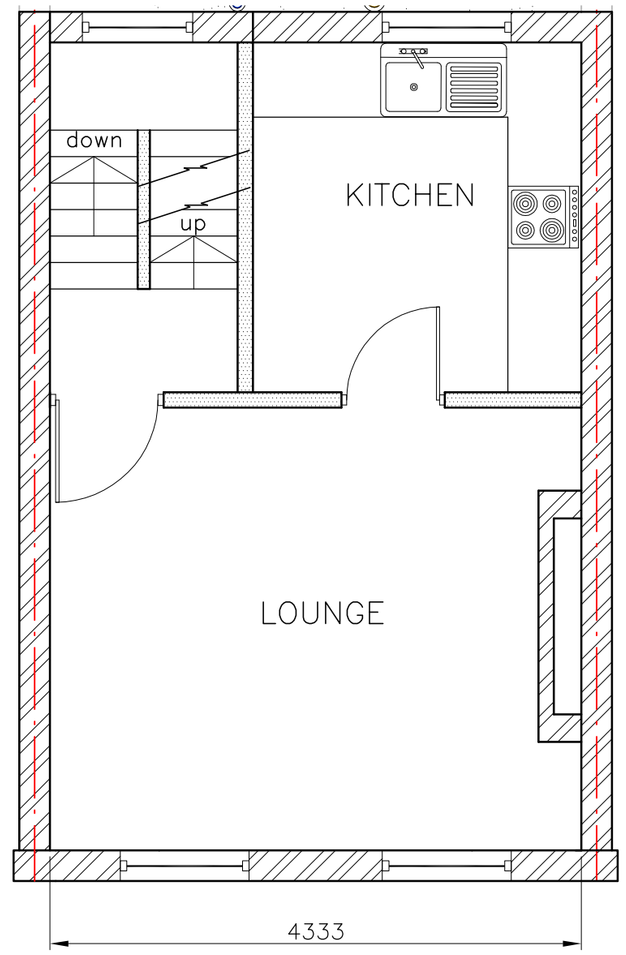

PROPOSED 1st FLOOR PLAN

Location	Project	Drawing Title		Scale : 1:50@A2	Date : AUG 2014
CAFE NORA, 120 DRUMMOND STREET EUSTON, LONDON NW1 2HN	NEW BASEMENT LIGHTWELL TO FRONT OF SHOP AND REINSTATEMENT OF FLAT ROOF TO THE REAR AT GROUND FLOOR	PROPOSED PLANS	Drawn by M.I	Drawing number SE/120DS/03	Rev —

SIZE A2