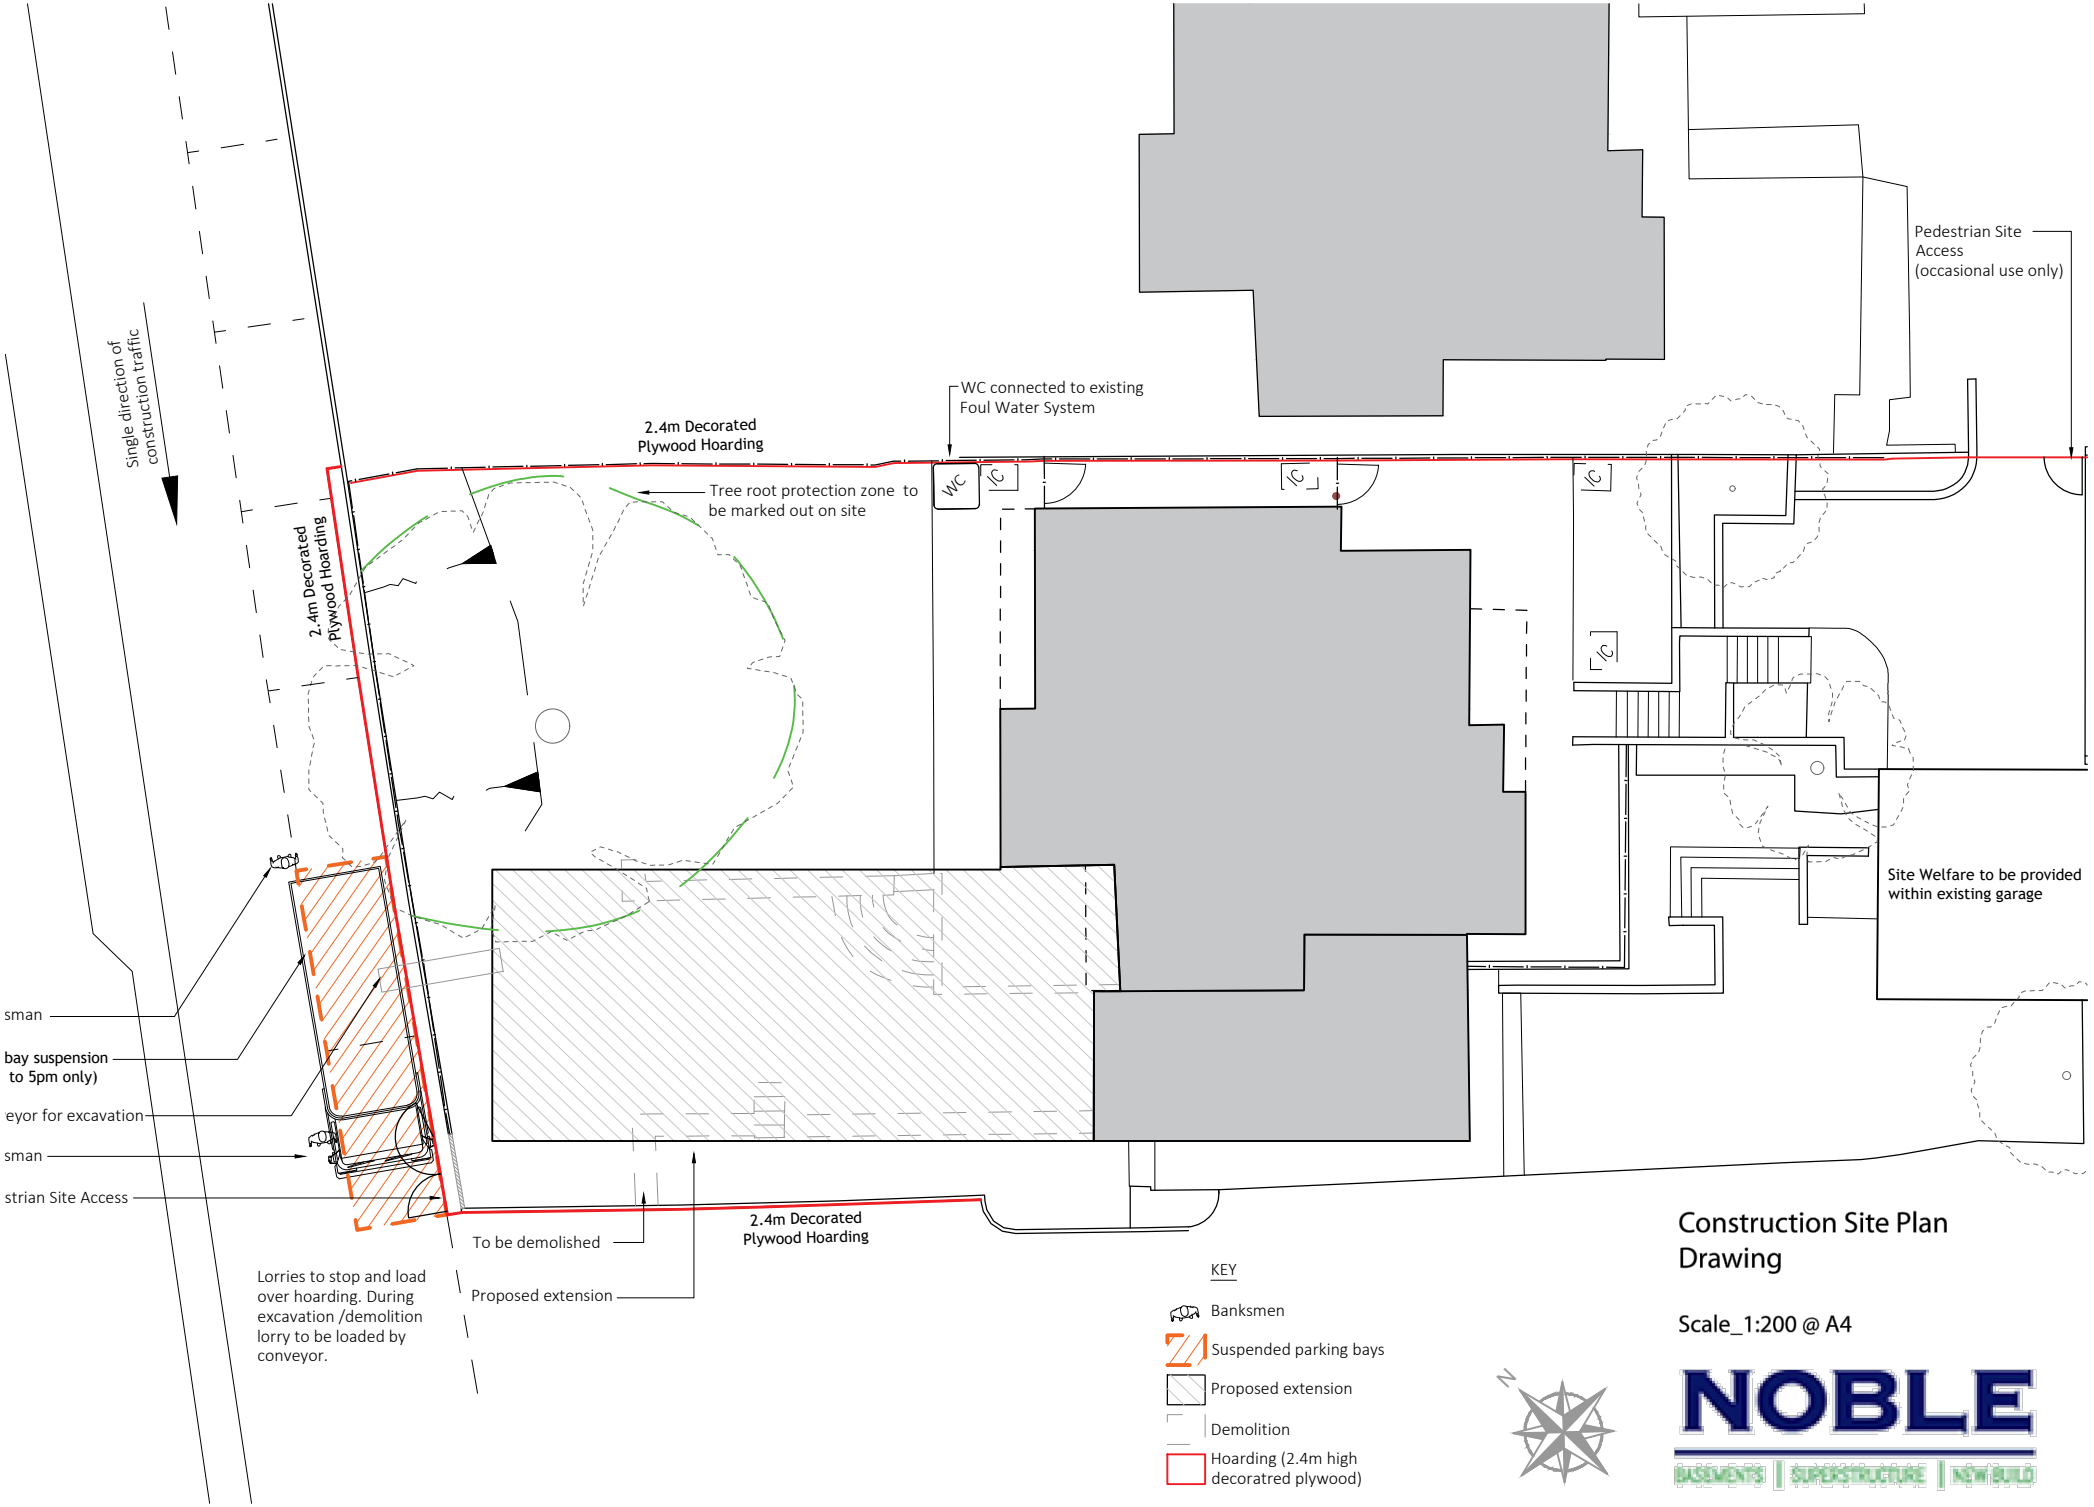

Construction Site Plan Drawing

Scale_1:200 @ A4

NOBLE
BASEMENTS | SUPERSTRUCTURE | NEW BUILD