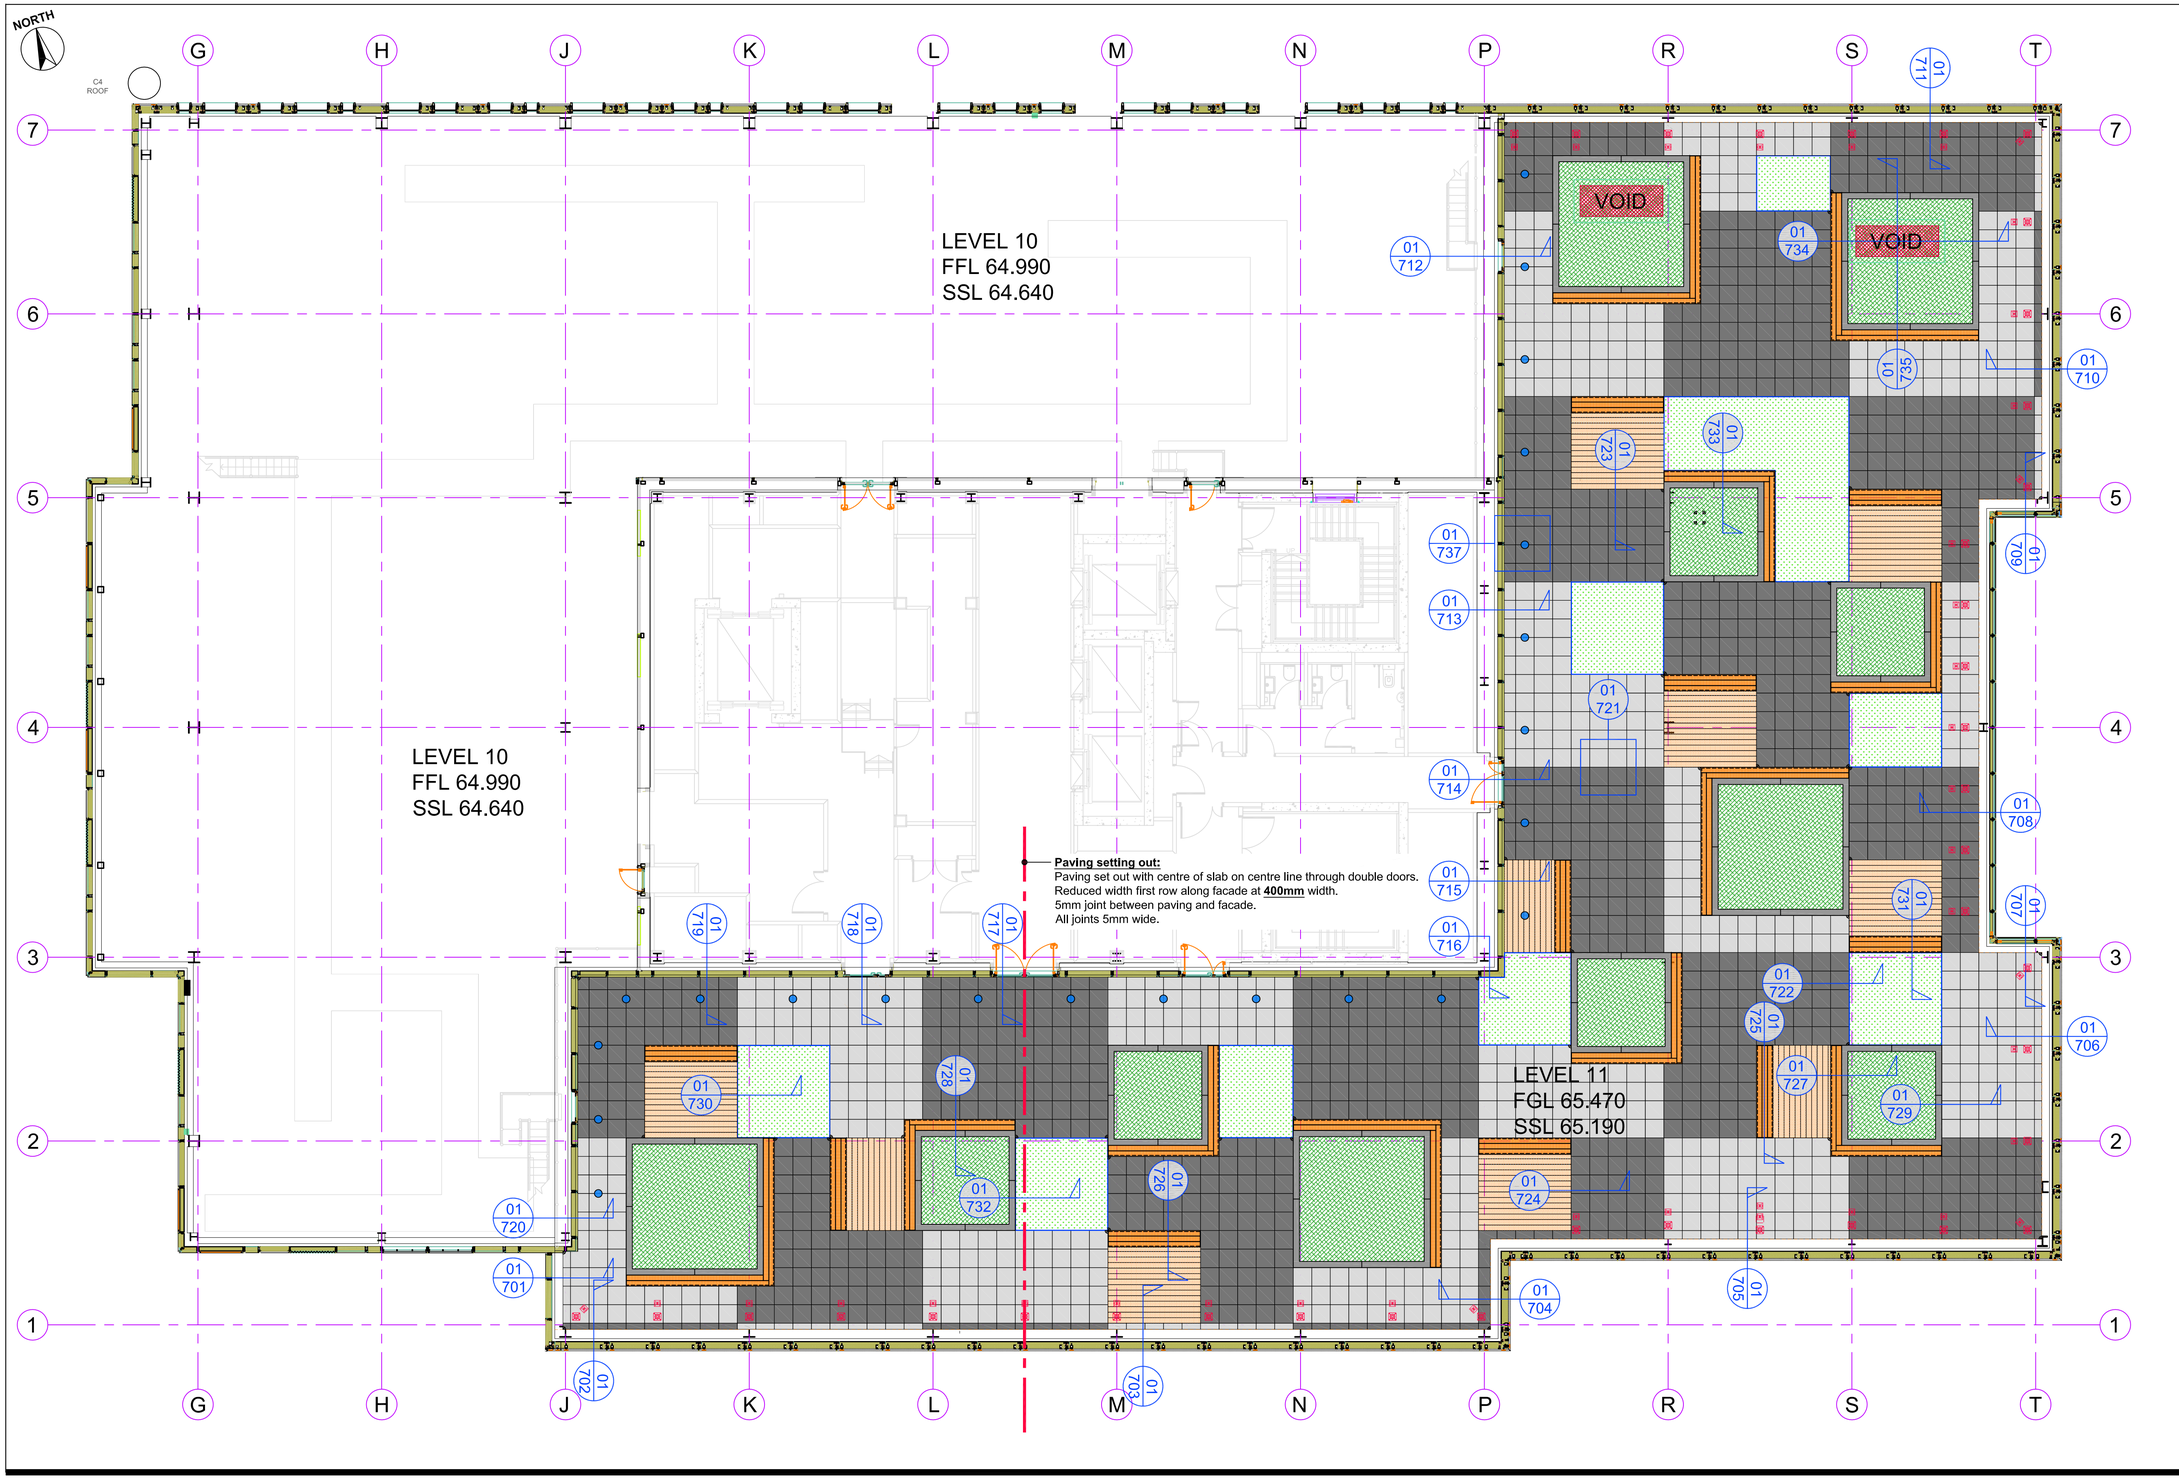

KEY

Tobermore Mayfair PCC paver.
Colour: Graphite.
600 x 600 x 50mm thick.
Installed with 5mm joints.

Tobermore Mayfair PCC paver.
Colour: Silver.
600 x 600 x 50mm thick.
Installed with 5mm joints.

Line of steel upstand at parapet edge.
Position as taken from McMullen sections.

Steel edging (10mm thick) to low-level planters. Polyester powder coated RAL 9006 (TBC by others)

Millboard Carbonised Charred composite deck boards to form seating. 176mm wide x 3600mm long nominal (to be cut to required length on site) x 32mm thick, installed with 5mm joints. 5mm steel end plate and face cladding (refer to sections) polyester powder coated RAL9006 (tbc by others). Seat level at 65.970 (i.e. 500mm above FGL).

Millboard Carbonised Charred composite decking. 176mm wide x 3600mm long nominal (to be cut to required length on site) x 32mm thick, installed with 5mm joints.

Large raised planter. Mild steel polyester powder coated RAL9006 (tbc by others) with Millboard Carbonised Charred composite deck seating to two sides. Compositie deck boards size nominal 176mm wide x 3600mm long (to be cut to required length on site) x 32mm thick, installed with 5mm joints. Seat level at 65.970 (i.e. 500mm above FGL).
Note; for planter over / around voids, planter edge level = 66.320

Small raised planter. Mild steel polyester powder coated RAL9006 (tbc by others) with Millboard Carbonised Charred composite deck seating to two sides. Compositie deck boards size nominal 176mm wide x 3600mm long (to be cut to required length on site) x 32mm thick, installed with 5mm joints. Seat level at 65.970 (i.e. 500mm above FGL).

Specimen/shrub planting.
Refer to ALD document *RP001 - S2 Level 11 Terrace Soft Landscape Proposals* for details.

Low-level planting.
Refer to ALD document *RP001 - S2 Level 11 Terrace Soft Landscape Proposals* for details.

VOID
Void.
Positions taken from Ramboll drawing KXC-S2-001-33235-S-20-17111rev005

Type AQ uplighter to Speirts & Major spec.
Positions adjusted from those shown on Speirs & Major dwg. 10827-LD-010_rev01.
(S&M to check and confirm new positions)

01 / 701
Section line.
For informaiton, refer to ALD detail drawings *KXC-S2-001-ALD775-L-90-701* onwards.

NOTE: Paving setting out principles:
Paving set out with centre of slab aligned on on centreline through double doors as shown.
First row of paving adjacent to southern facade to be cut/reduced width at 400mm.
All paving joints to be 5mm wide.

All dimensions to be verified on site. Figured dimensions to take precedent to those scaled. Any areas indicated on this drawing are for guidance only, no responsibility is taken for their accuracy.

The drawing is the property of Applied Landscape Design Limited. Copyright is reserved by them and the drawing is issued on the condition that it is not copied, reproduced, retained or disclosed to any unauthorised person, either wholly or in part, without the written consent in writing of Applied Landscape Design.

© 2017 Applied Landscape Design Limited.
All rights reserved.

NOTES:

REVISIONS:

Rev.	Update	Date
03	Issued for construction.	13.10.17
02	Facade uplighters added. Re-isseued for comment.	08.08.17
01	First formal issue for comment.	20.07.17

CLIENT / LANDSCAPE ARCHITECT:

CLIENT:
carillion

LANDSCAPE ARCHITECT:
ALD applied landscape design
The Threshing Barn
Bignell Park Barns
Chesterton
Oxfordshire
OX26 1TD
Tel: 01869 249776
Fax: 01869 327513
Email: mail@appliedlandscape.co.uk

DRAWING DETAIL:

PROJECT:
S2 ROOF, KXC

DRAWING TITLE:
S2 ROOF
PAVING ARRANGEMENT

drawn:	checked:
AB	AnO
scale: 1:100 @ A1	date: 20th July 2017
status: CONSTRUCTION	xref file ref: ALD775_MPbase

PROJECT NO.	DRAWING NUMBER:	REVISION:
ALD775	KXC-S2-001-ALD775-L-90-0100	03

ORIGINAL A1 SIZE SHEET