AA External Elevation AA - Earlham Street

Scale: 1:25@A1

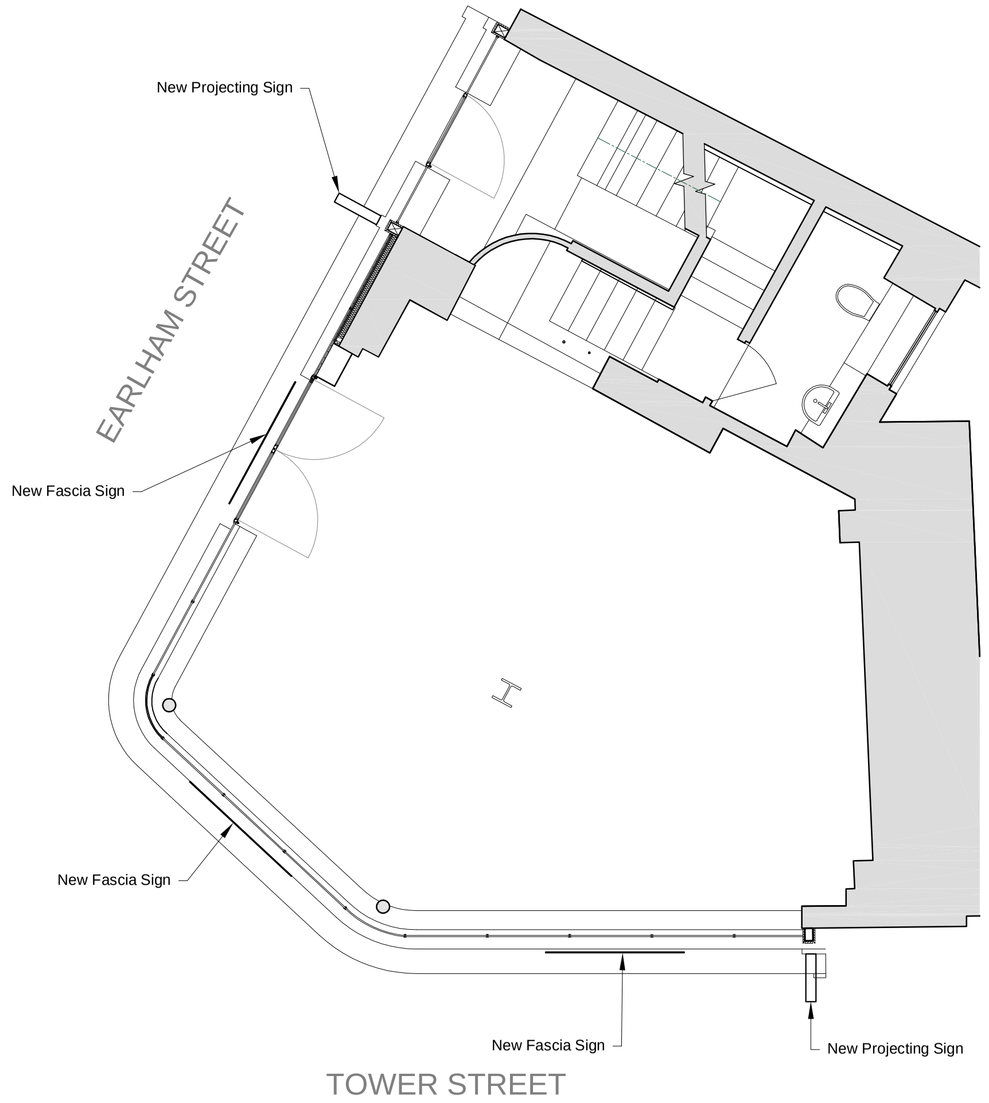

GA Plan

Scale: 1:50@A1

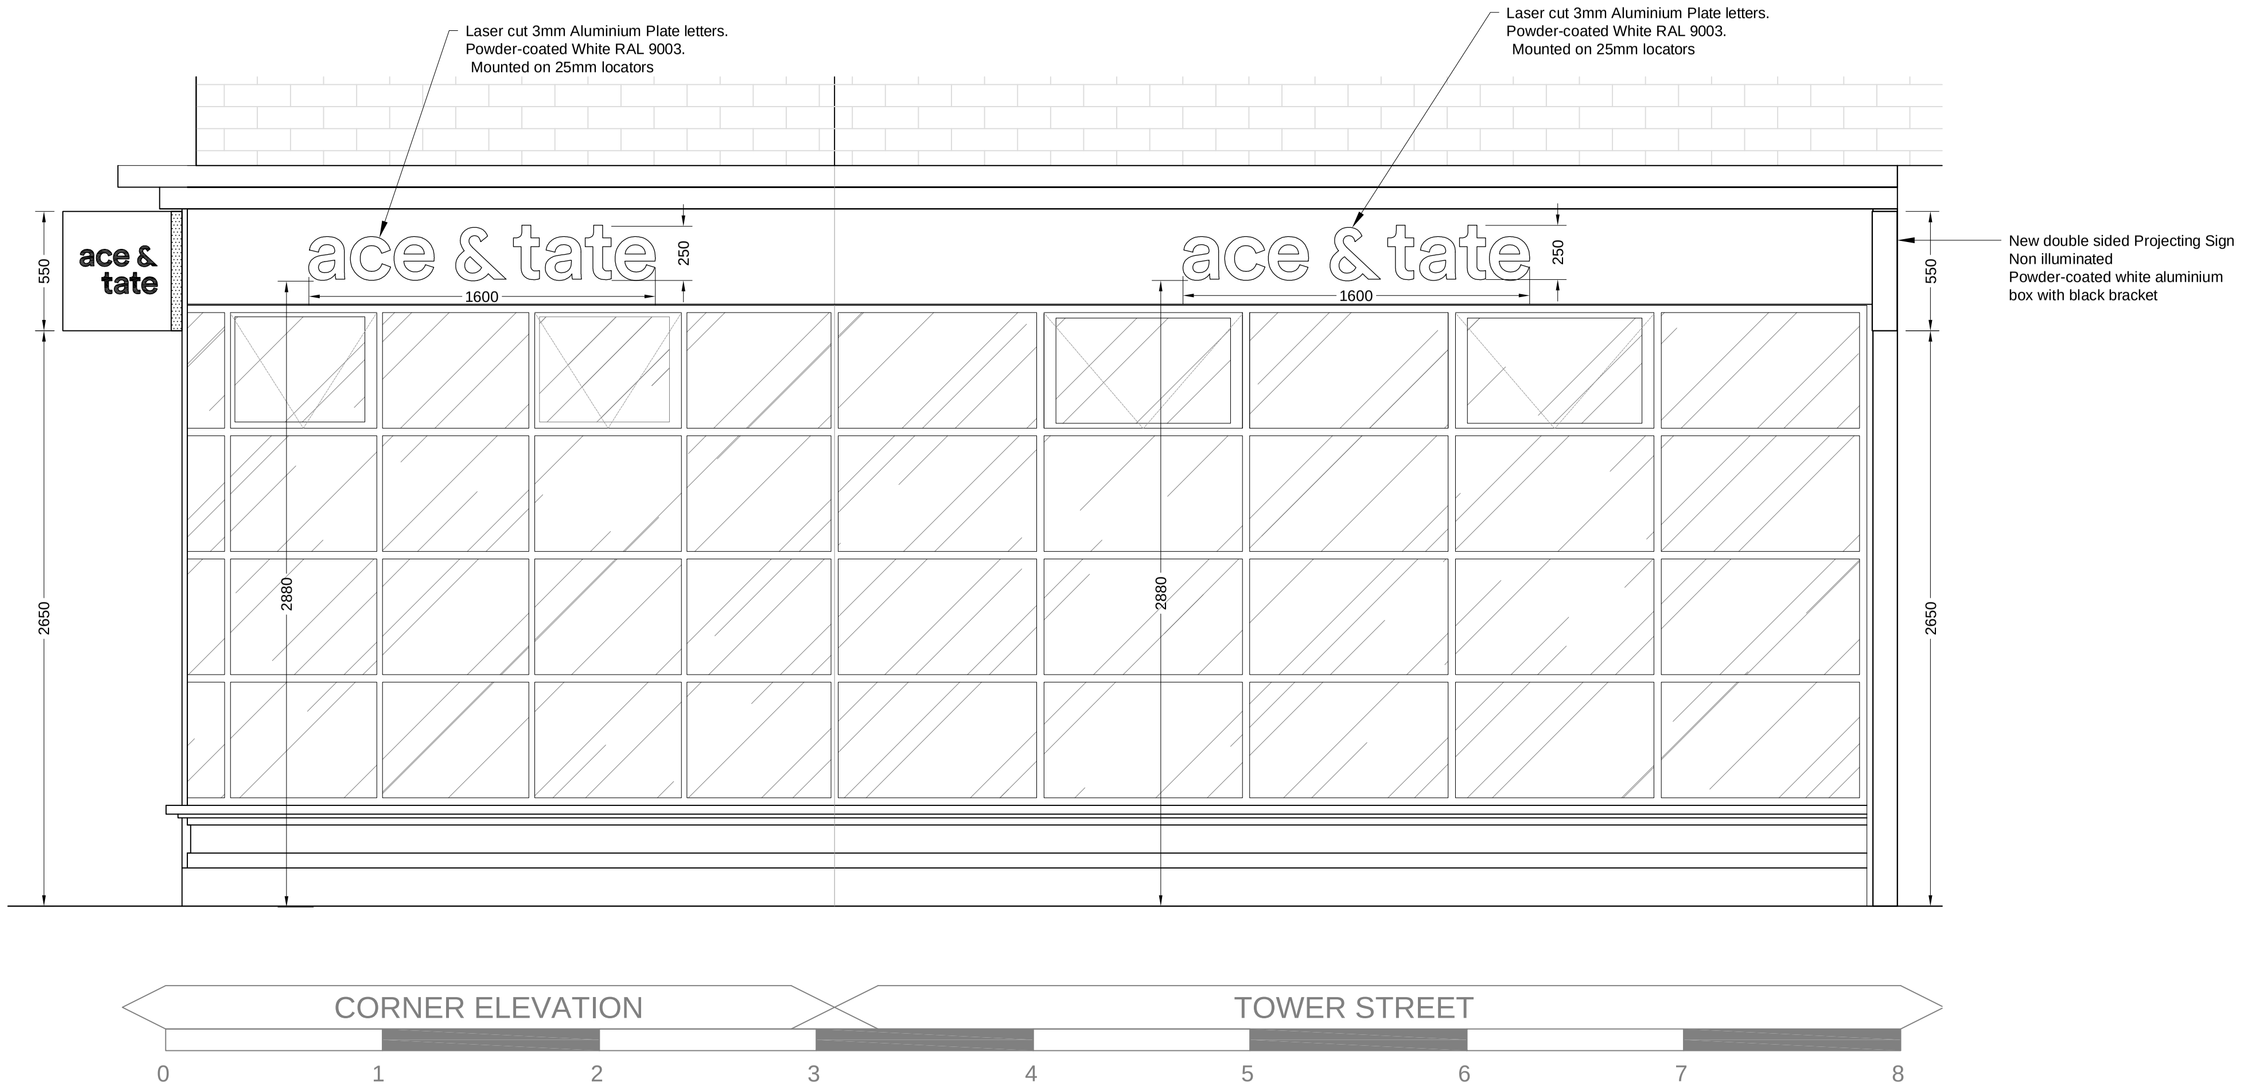

BB External Elevation BB - Tower Street & Corner

Scale: 1:25@A1

adt@designtime.uk.com
www.designtime.uk.com

designtime

Tel: +44 (0) 845 023 0294

Design Time
5a Calls Landing
36-38 The Calls
Leeds
West Yorkshire
LS2 7EW

Project
Ace & Tate
10 Earlham Street

Drawing Title
Proposed Shop Signage

Drawn by	Scale	Drawing Number	Revision
SE	As Noted	6409-01	/
Date	Paper Size		
May 17	A1		