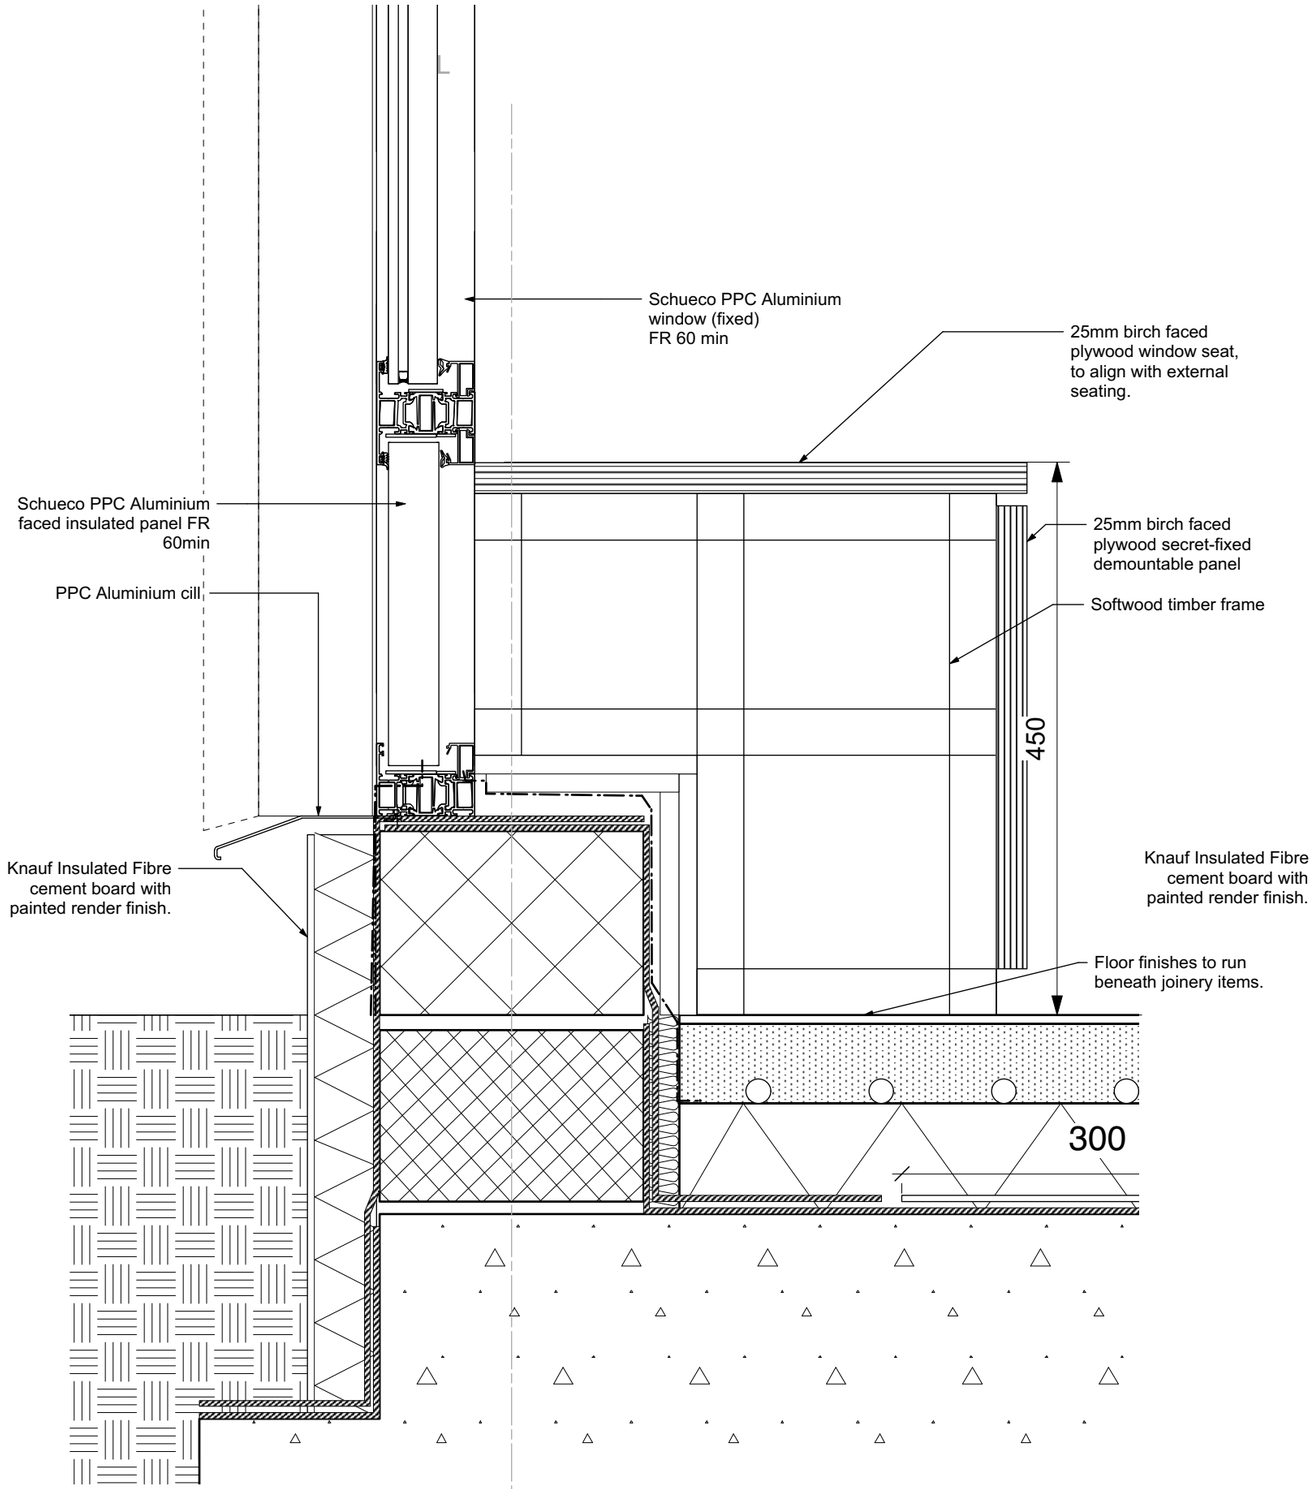

1 Cill Detail C - Glazing with insulated panel
596_D514

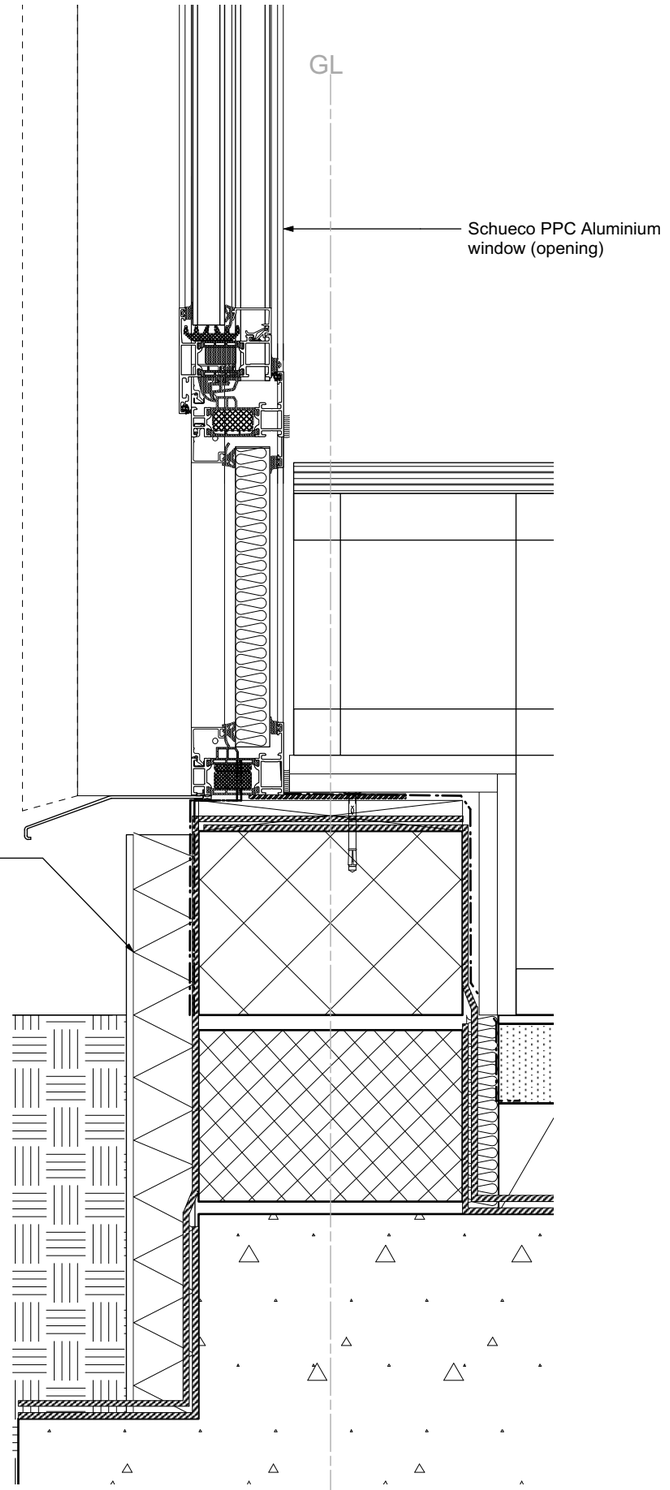

2 Cill Detail C - Opening Glazing with insulated panel
596_D514

notes

REVISIONS

rev. no.	date	description
P1	24-07-17	Discharge of Planning Conditions

job title
KINGSGATE PRIMARY SCHOOL
KS2 EXPANSION
CAMDEN - NW6 2JG

dwg. title
Glazing Detail - Cill Type C

scale	drawn
1:5@A3	KT

dwg. no.	rev. no.
596_D514	

job no.	date	
596	24.07.17	P1

status
PLANNING

Sarah Wigglesworth Architects
T +44 (0)20 7607 9200 F +44 (0)20 7607 5800
E mail@swarch.co.uk W www.swarch.co.uk