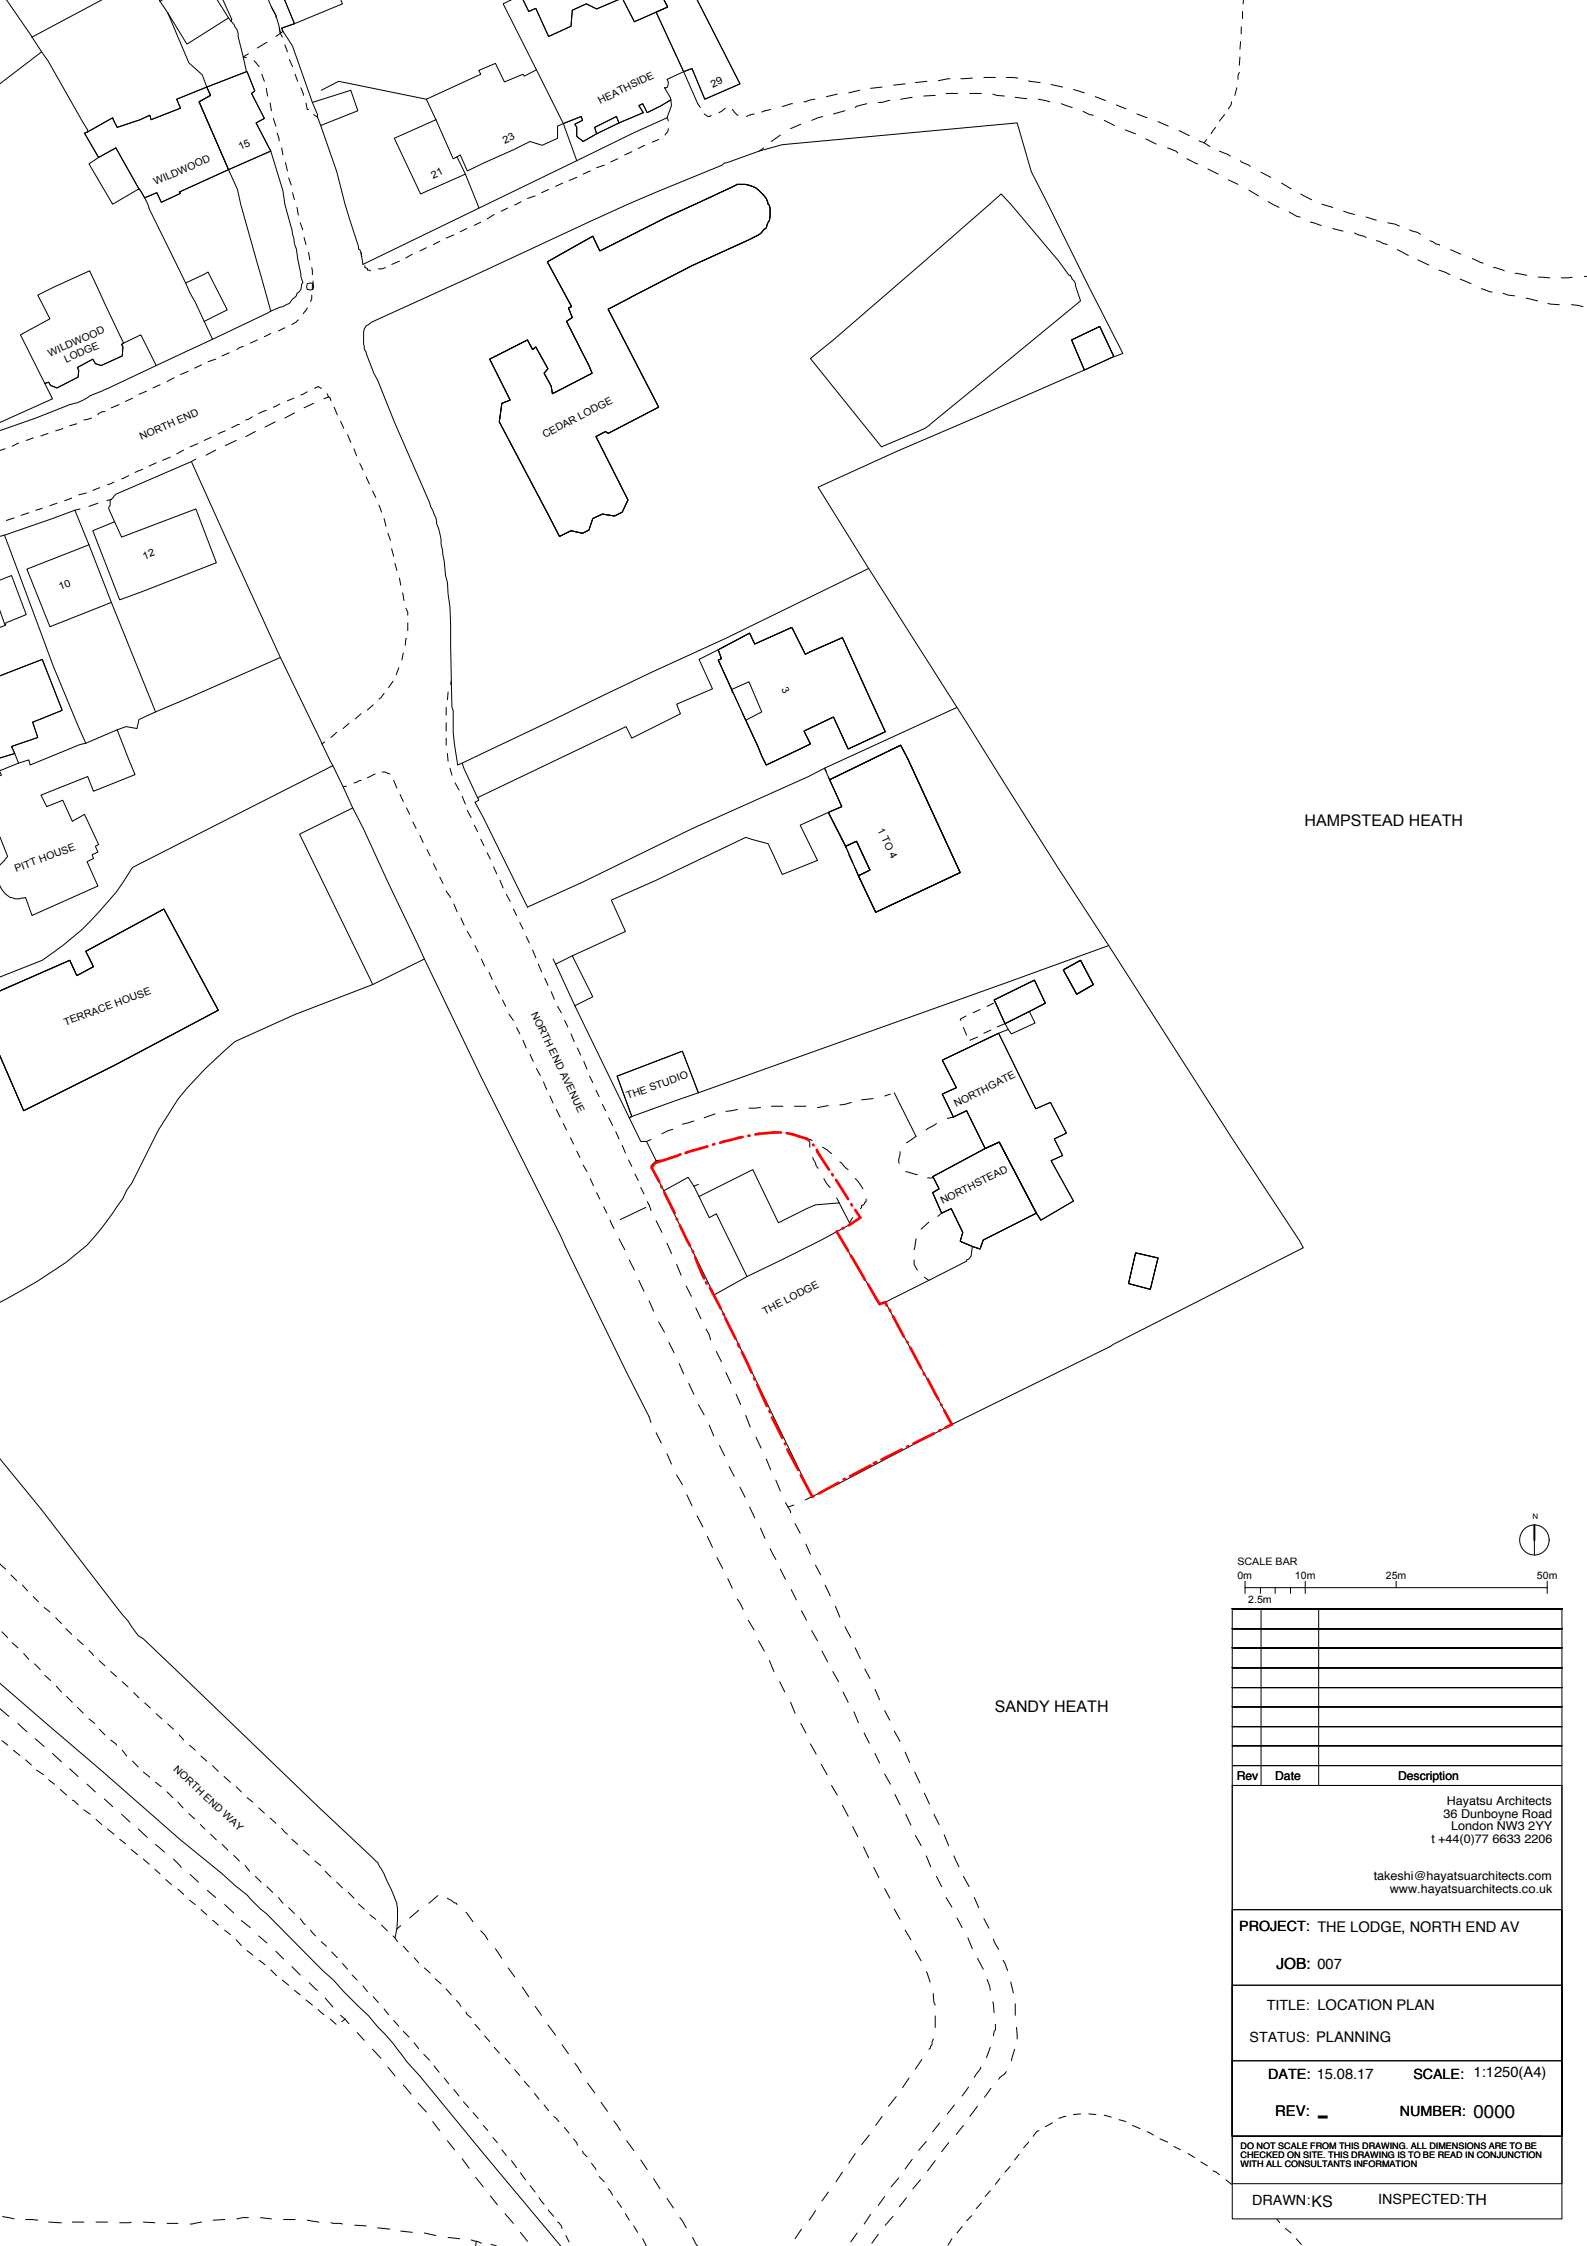

N

SCALE BAR
0m 10m 25m 50m
2.5m

Rev	Date	Description

Hayatsu Architects
36 Dunboyne Road
London NW3 2YY
t +44(0)77 6633 2206

takeshi@hayatsuarchitects.com
www.hayatsuarchitects.co.uk

PROJECT: THE LODGE, NORTH END AV

JOB: 007

TITLE: LOCATION PLAN

STATUS: PLANNING

DATE: 15.08.17 **SCALE:** 1:1250(A4)

REV: _ **NUMBER:** 0000

DO NOT SCALE FROM THIS DRAWING. ALL DIMENSIONS ARE TO BE CHECKED ON SITE. THIS DRAWING IS TO BE READ IN CONJUNCTION WITH ALL CONSULTANTS INFORMATION

DRAWN: KS INSPECTED: TH