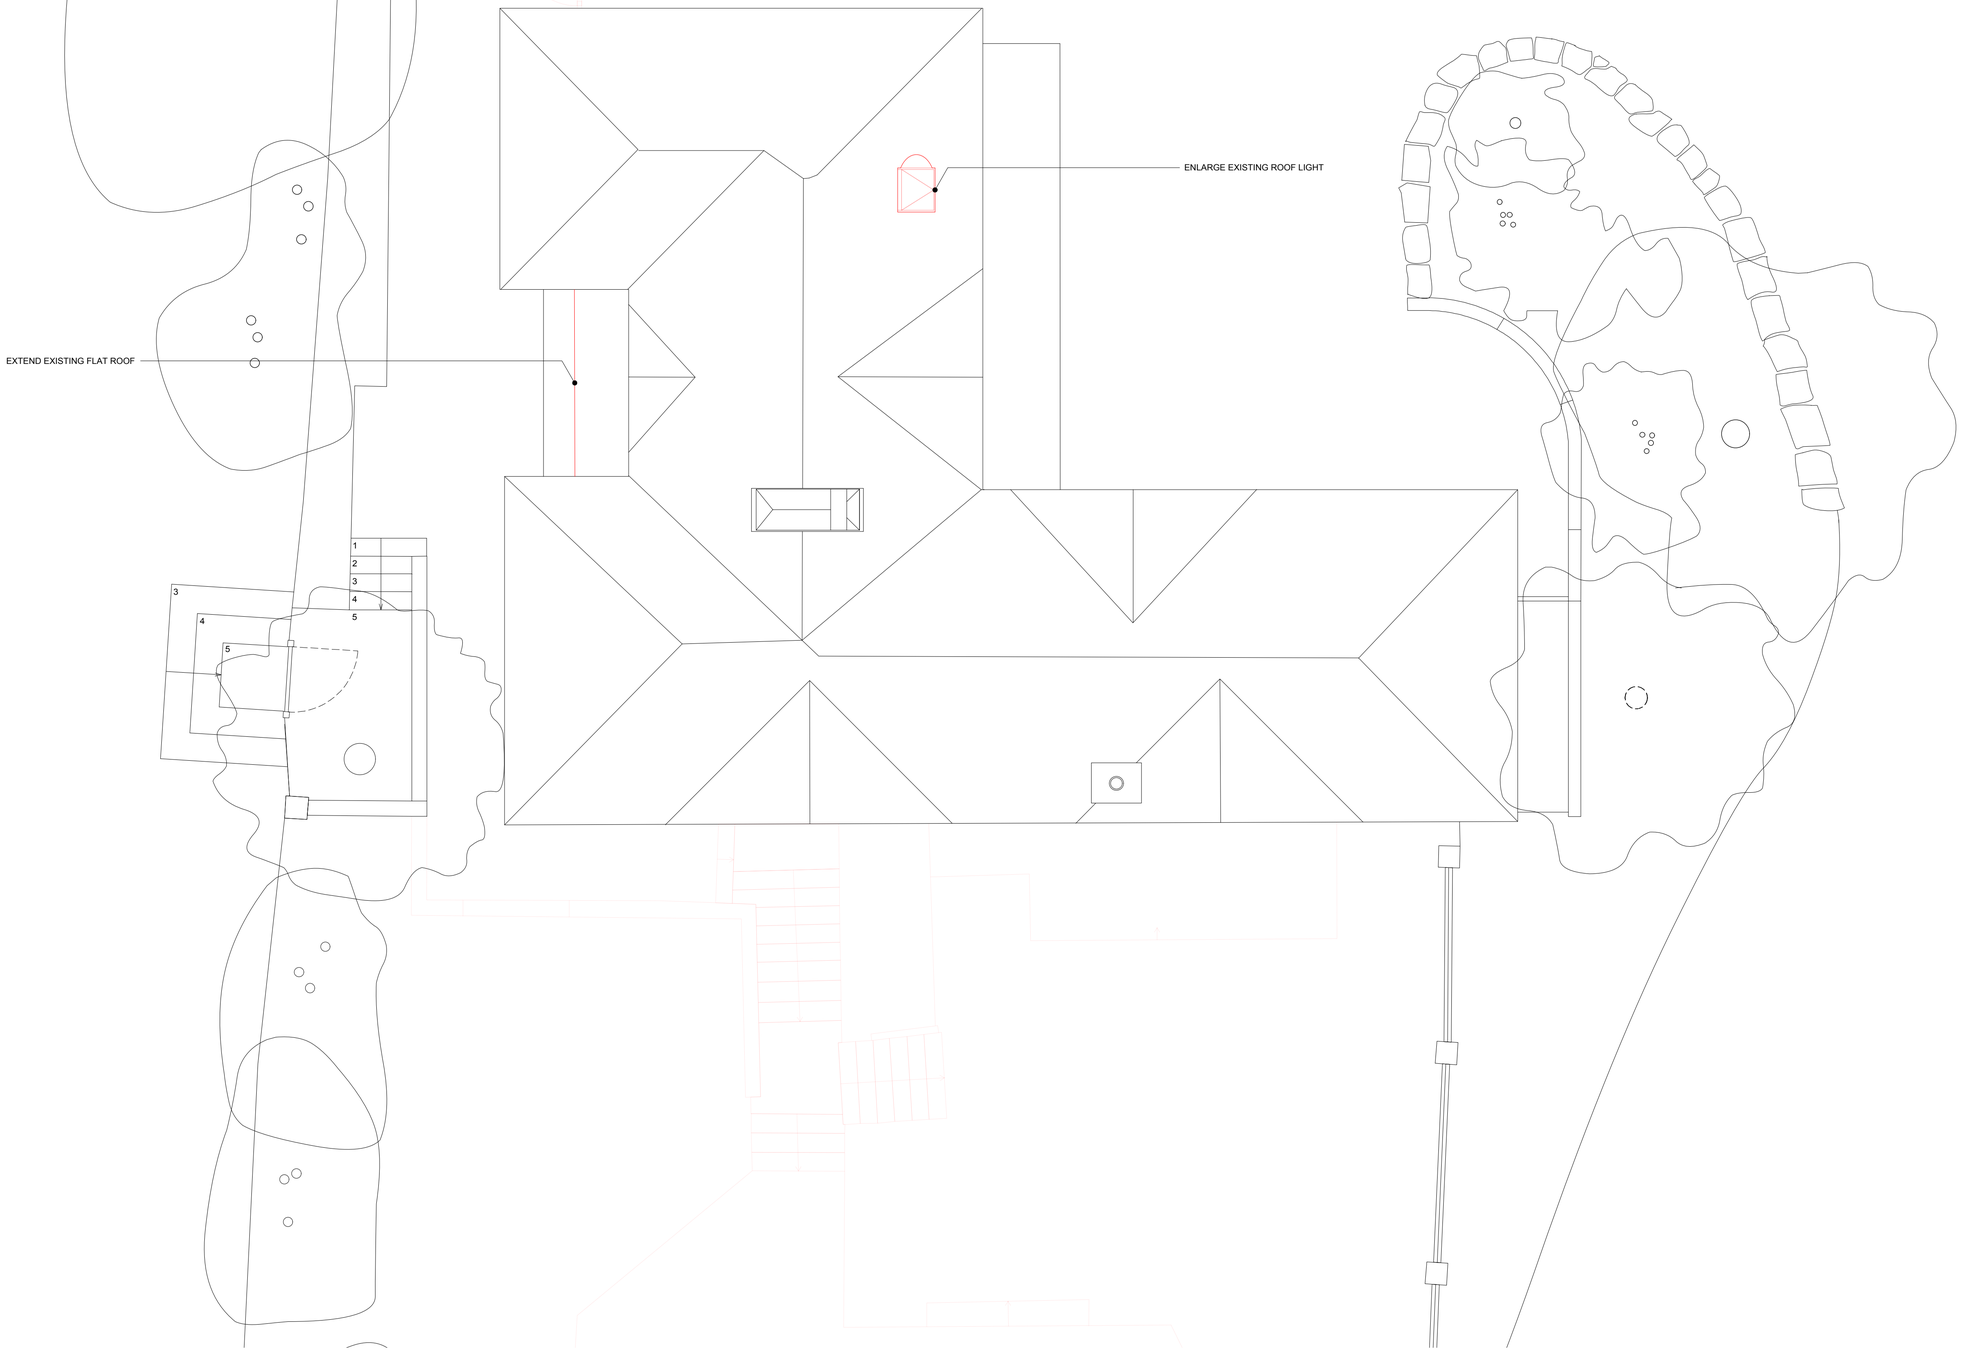

N

SCALE BAR
0m 1000mm 2000mm
500mm 1500mm 2500mm

Rev	Date	Description

Hayatsu Architects
36 Dunboyne Road
London NW3 2YY
t +44(0)77 6633 2206

takeshi@hayatsuarchitects.com
www.hayatsuarchitects.co.uk

PROJECT: THE LODGE, NORTH END AV

JOB: 007

TITLE: EXISTING ROOF PLAN

STATUS: PLANNING

DATE: 15.08.17 SCALE: 1:100(A3) 1:50(A1)

REV: _ NUMBER: 0102

DO NOT SCALE FROM THIS DRAWING. ALL DIMENSIONS ARE TO BE CHECKED ON SITE. THIS DRAWING IS TO BE READ IN CONJUNCTION WITH ALL CONSULTANTS INFORMATION

DRAWN: KS INSPECTED: TH