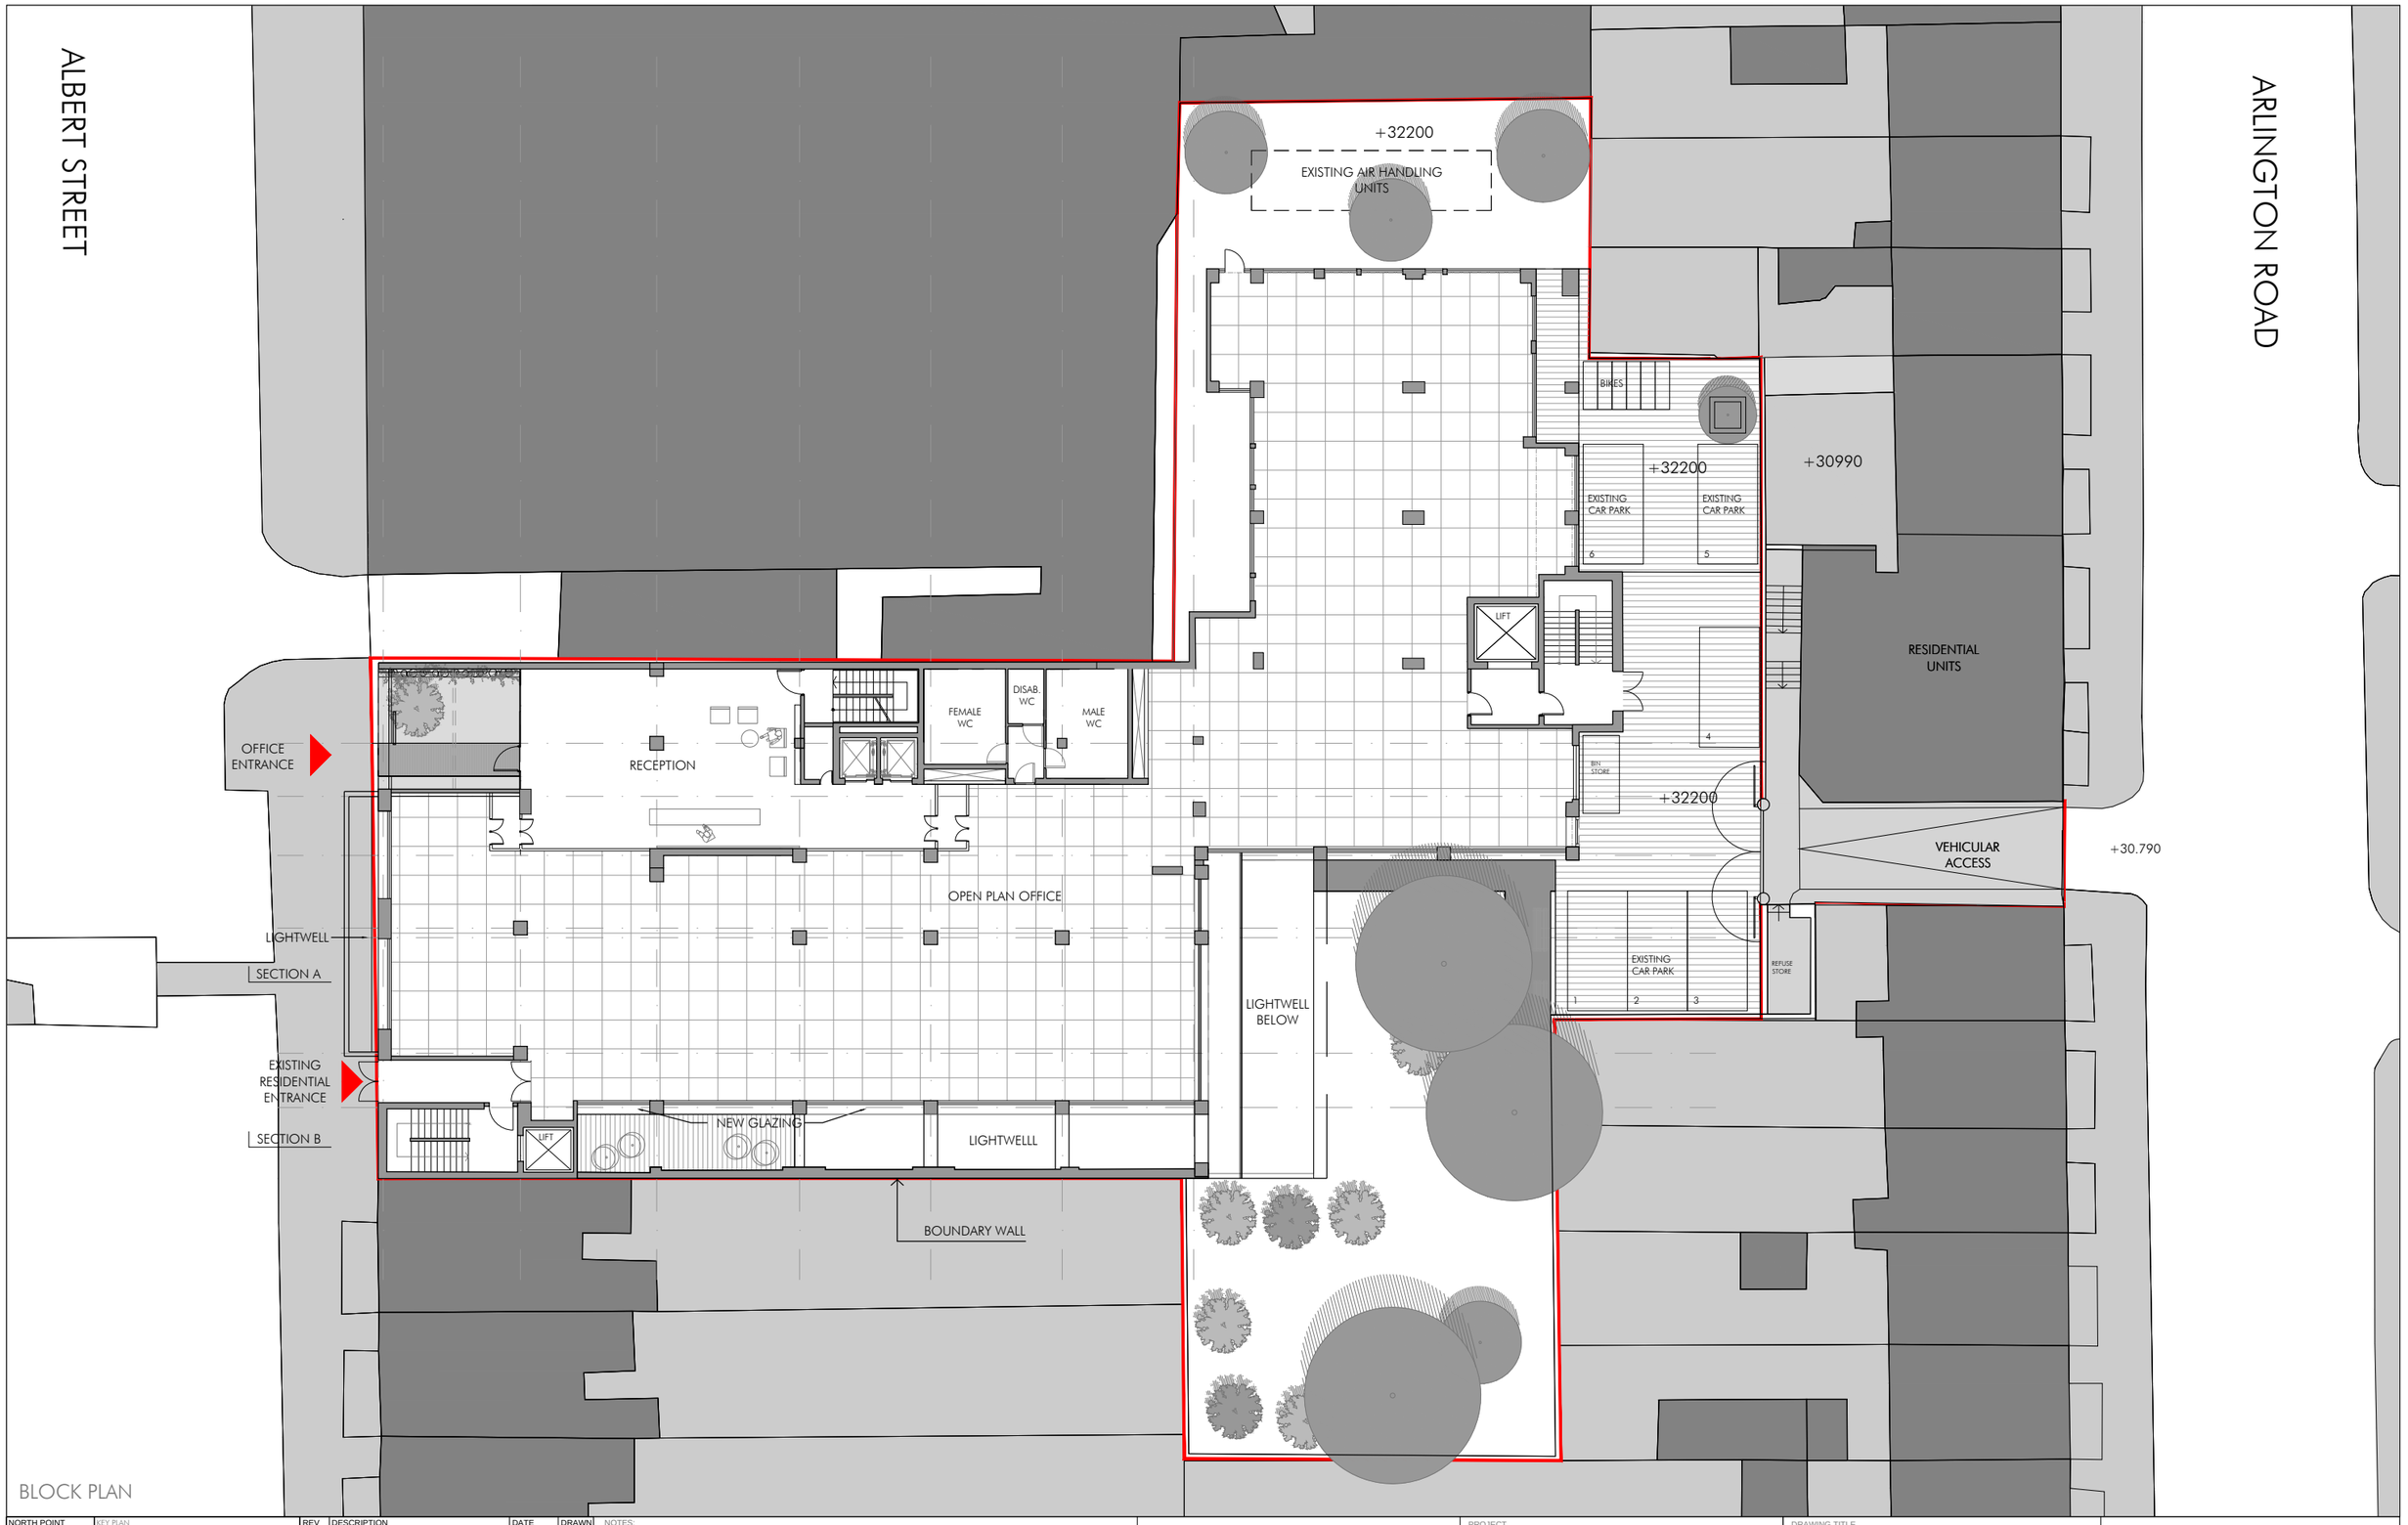

BLOCK PLAN

NORTH POINT	KEY PLAN

REV	DESCRIPTION	DATE	DRAWN

NOTES:

Copyright of this drawing is vested in the Architect. The drawing must

Figured dimensions only are to be taken from this drawing.

0 1 5 10 M

SCALE BAR 1:250 @ A3

PROJECT
120-126 ALBERT STREET, CAMDEN

CLIENT
ORT HOUSE ORG.

ISSUED FOR
PLANNING

DATE
26.06.2016

DRAWING TITLE
Block Plan

PROJECT NO	DRAWING NO	REVISION
090	PA 03	-

SCALE @ A1	SCALE @ A3
---	1:250

DRAWN BY	CHECKED BY
CO	PB

STARC-ARCHITECTS
39 Bear Lane, London, SE1 0UH
info@starc-architects.com www.starc-architects.com