PROPOSED COMPOSITE DOOR TO BROADLY MATCH EXISTING

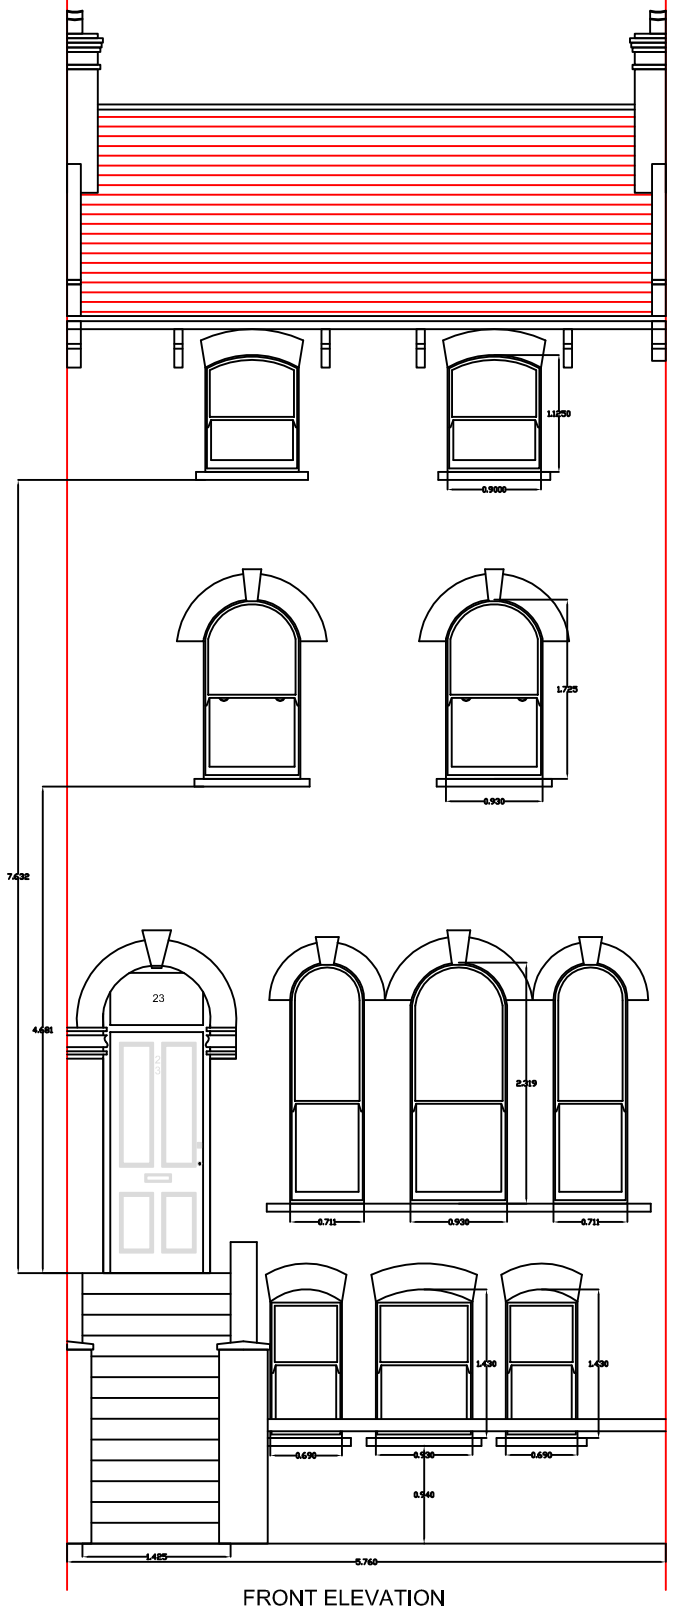

FRONT ELEVATION
(Proposed)

PROPOSALS:

The proposals are for the replacement of the existing timber front door.

The proposed replacement door is to be composite, constructed to current building regulations as per the attached details.

PROPOSED COMPOSITE DOOR TO BROADLY MATCH EXISTING

1:75

0 10 Meter

DOOR
(Section B-B)

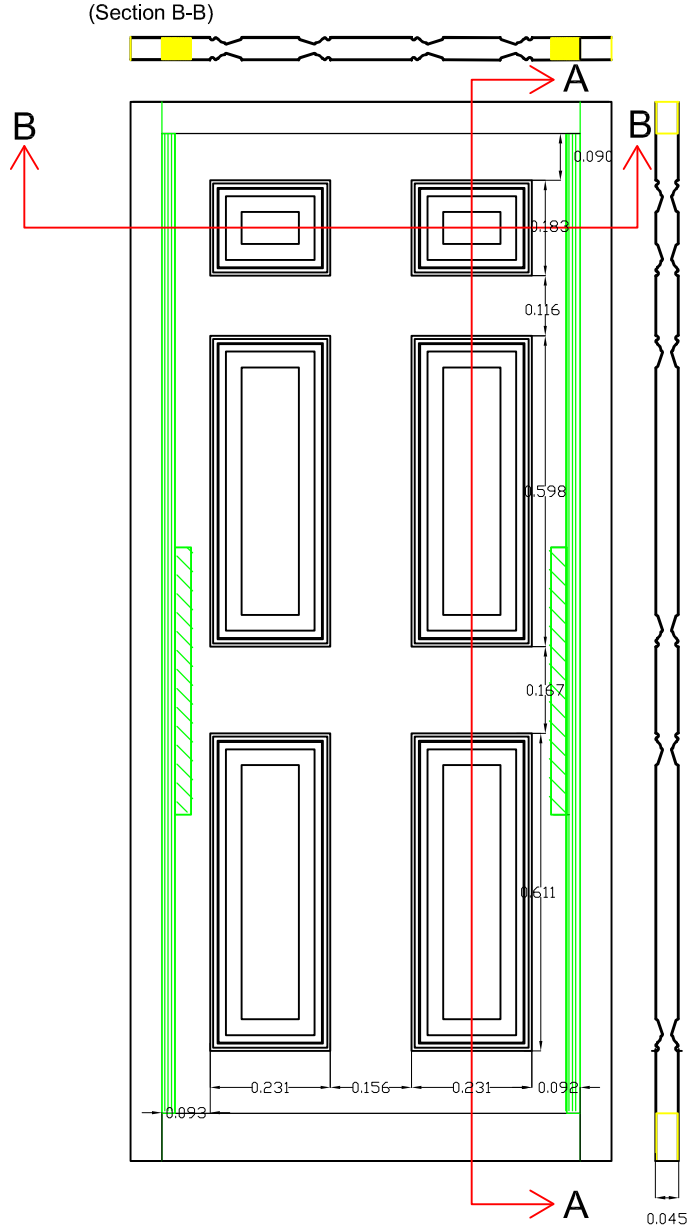

DOOR
(Section A-A)

DOOR
(Proposed)

1:15

0 50cm 1m

Notes: Please note actual door fenestration will be one of four opinion on door choice from as attached to this application. for this application 'Lyndhurst' has been shown as it most closely resembles the existing.

WALKER MANAGEMENT

EMPLOYER'S AGENTS & PROJECT MANAGERS
LION HOUSE, 242 BALLARDS LANE
LONDON N12 0EP
TEL: 020 8446 5537
E-MAIL: INFO@WALKERMANAGMENT.CO.UK

TITLE
PROPOSED ELEVATIONS WITH DOOR

PROJECT
23A North Villas

CLIENT
CIRCLE 33 HOUSING / KIER

SCALE: AS IDENTIFIED
CAD FILE: –
DATE: 16.10.17
DRAWN BY: SRB
CHECKED:

PROJECT NO.	DRAWING NO.	REVISION
3563	3563/WM/02	0