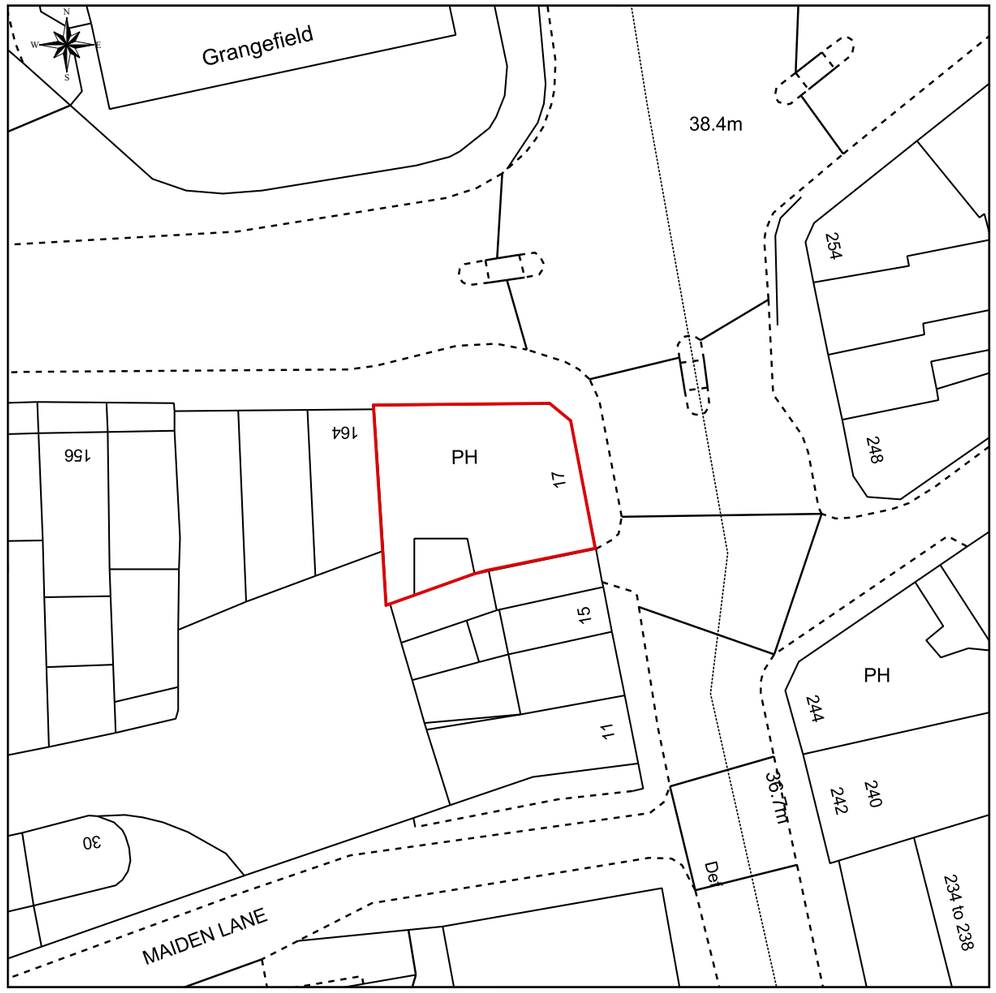

This Plan includes the following Licensed Data: OS MasterMap, Black and White Site Plan/Block Plan by the Ordnance Survey National Geographic Database and incorporating surveyed revision available at the date of production. Reproduction in whole or in part is prohibited without the prior permission of Ordnance Survey. The representation of a road, track or path is no evidence of a right of way. The representation of features, as lines is no evidence of a property boundary. © Crown copyright and database rights, 2017. Ordnance Survey 0100031673

Scale: 1:500

Figured dimensions only are to be taken from this drawing. All dimensions are to be checked on site before any work is put in hand.

If in doubt, ask.

NOTES

Rev	Description	Drawn	Date	Checked

iungo studio

Project No: 023	Project: Newmarket Ale House
Author: ac	Site Address: 17 York Way, London N7 9QG
Checked: ob	Client: Mr Sameh El Gamal
	Title: Block Plan

Status:	Scale A1:	Scale A3:
PLANNING		1:500
Project no. / Stage / Drawing no.	Date:	Revision:
023(P)001	Oct '17	(--)

SCALE 1: 500 on A3

1 Block Plan