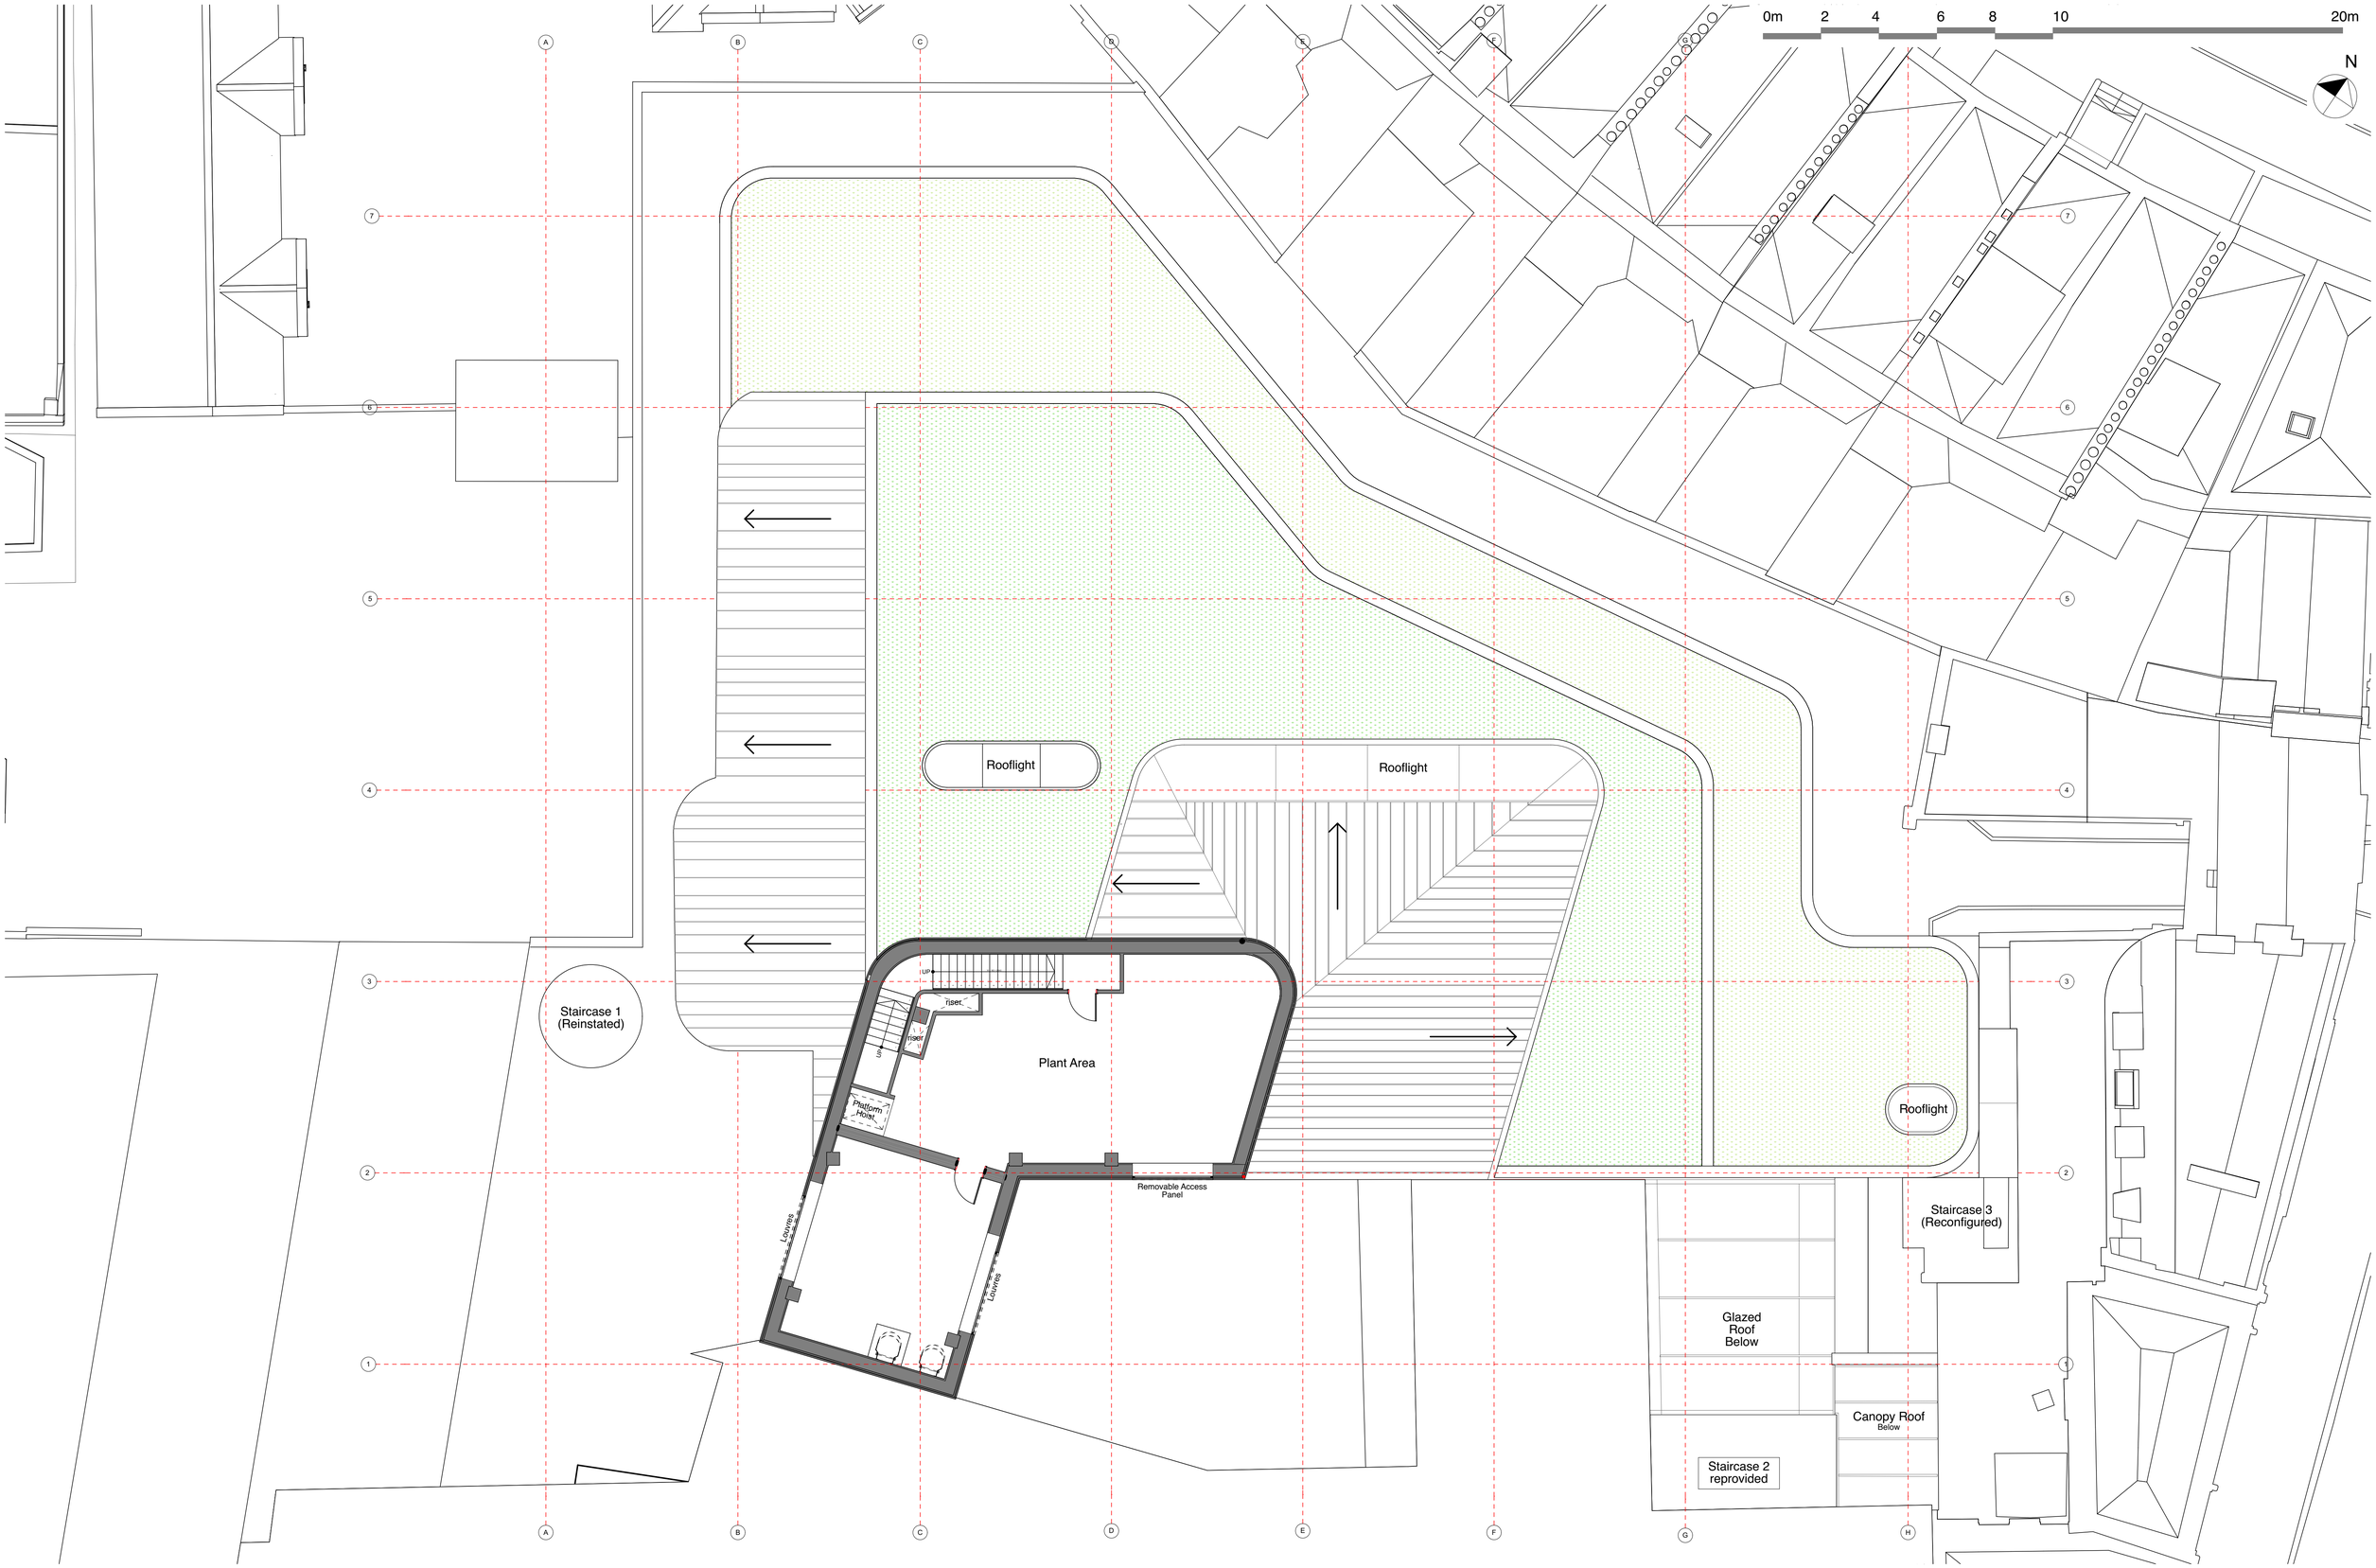

bmj architects

London School Of Hygiene & Tropical Medicine
TP2

Boswell Mitchell & Johnston
23 - 24 Easton Street
London
WC1X 0DS

T: 020 7833 9974
E: london@bmjarchitects.co.uk
www.bmjarchitects.co.uk
London/Glasgow

Job No. 2924/AW10
Date Oct 2017
Drawing No. PL(00)27 Rev D
Drawing Title Plantroom Floor (Level 4) Layout As Proposed
Scale 1:100 @ A1
20/10/2017
Drawing issue for S73 planning submission

© Boswell Mitchell & Johnston Ltd.