Balustrade specification.

70x70x5mm SHS steel posts (to Structural Engineer's specification) will be fixed to the UC sections in the structure below to support a 10x70mm wide flat steel handrail and 10x70mm balusters.

PL(03)02_Side Elevation

Timber panelling with 10-15mm gaps placed behind metal fence, to prevent over looking towards 28 Holmdale Road.

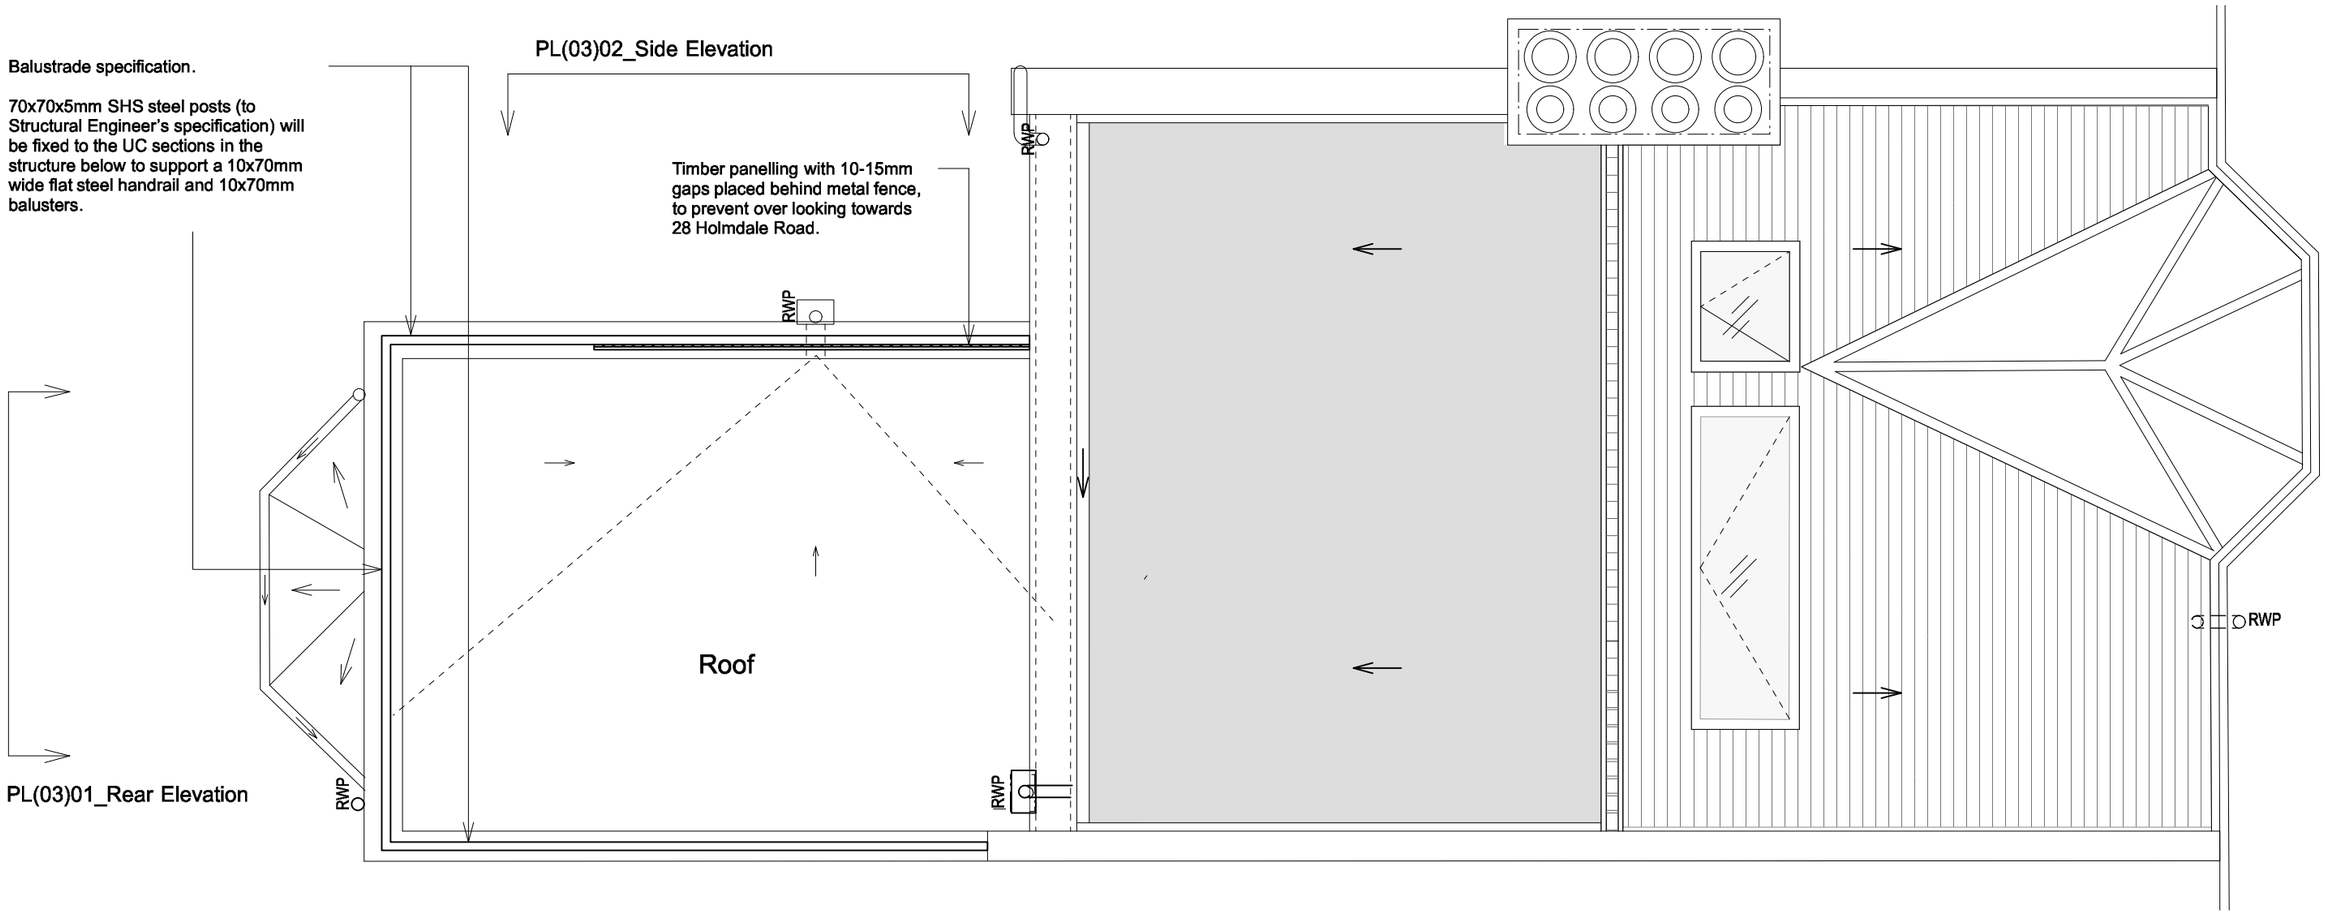


PL(03)01_Rear Elevation

## Notes

1. Do not scale from drawing.
2. All dimensions in millimetres unless noted otherwise.
3. Figured dimensions only are to be taken from this drawing. All dimensions are to be checked on site before any work is put in hand. Contractor is to notify Architect if the minimum dimension specified cannot be achieved for any reason.
4. No deviation may be made from the details shown on this drawing without prior permissions from the architect.
5. Any discrepancy between this and any other documentation shall be referred immediately to the architects.

IF IN DOUBT, ASK.

## Revisions

| | | |
|---|---|---|
| P1 | 29.06.17 | Issued for Planning |
| P2 | 29.08.17 | Issued for Planning |
| P3 | 30.10.17 | Issued for Planning |

0 1 2 3 4 5

| | |
|---|---|
| Client | **Ben Mardle and Catherine Hogel** |
| Project | **26 Holmdale Road** |
| Drawing Title | Roof Plan |
| Scale 1:50 / A3 | Date June 2017 Drawn CT |
| Job no. **1414** | Dwg no. PL(01)02 Rev no. P3 |


BARBARA WEISS ARCHITECTS LTD

Millbank Tower 21-24 Millbank London SW1P 4QP Tel.020 72224935 Fax.020 72225955