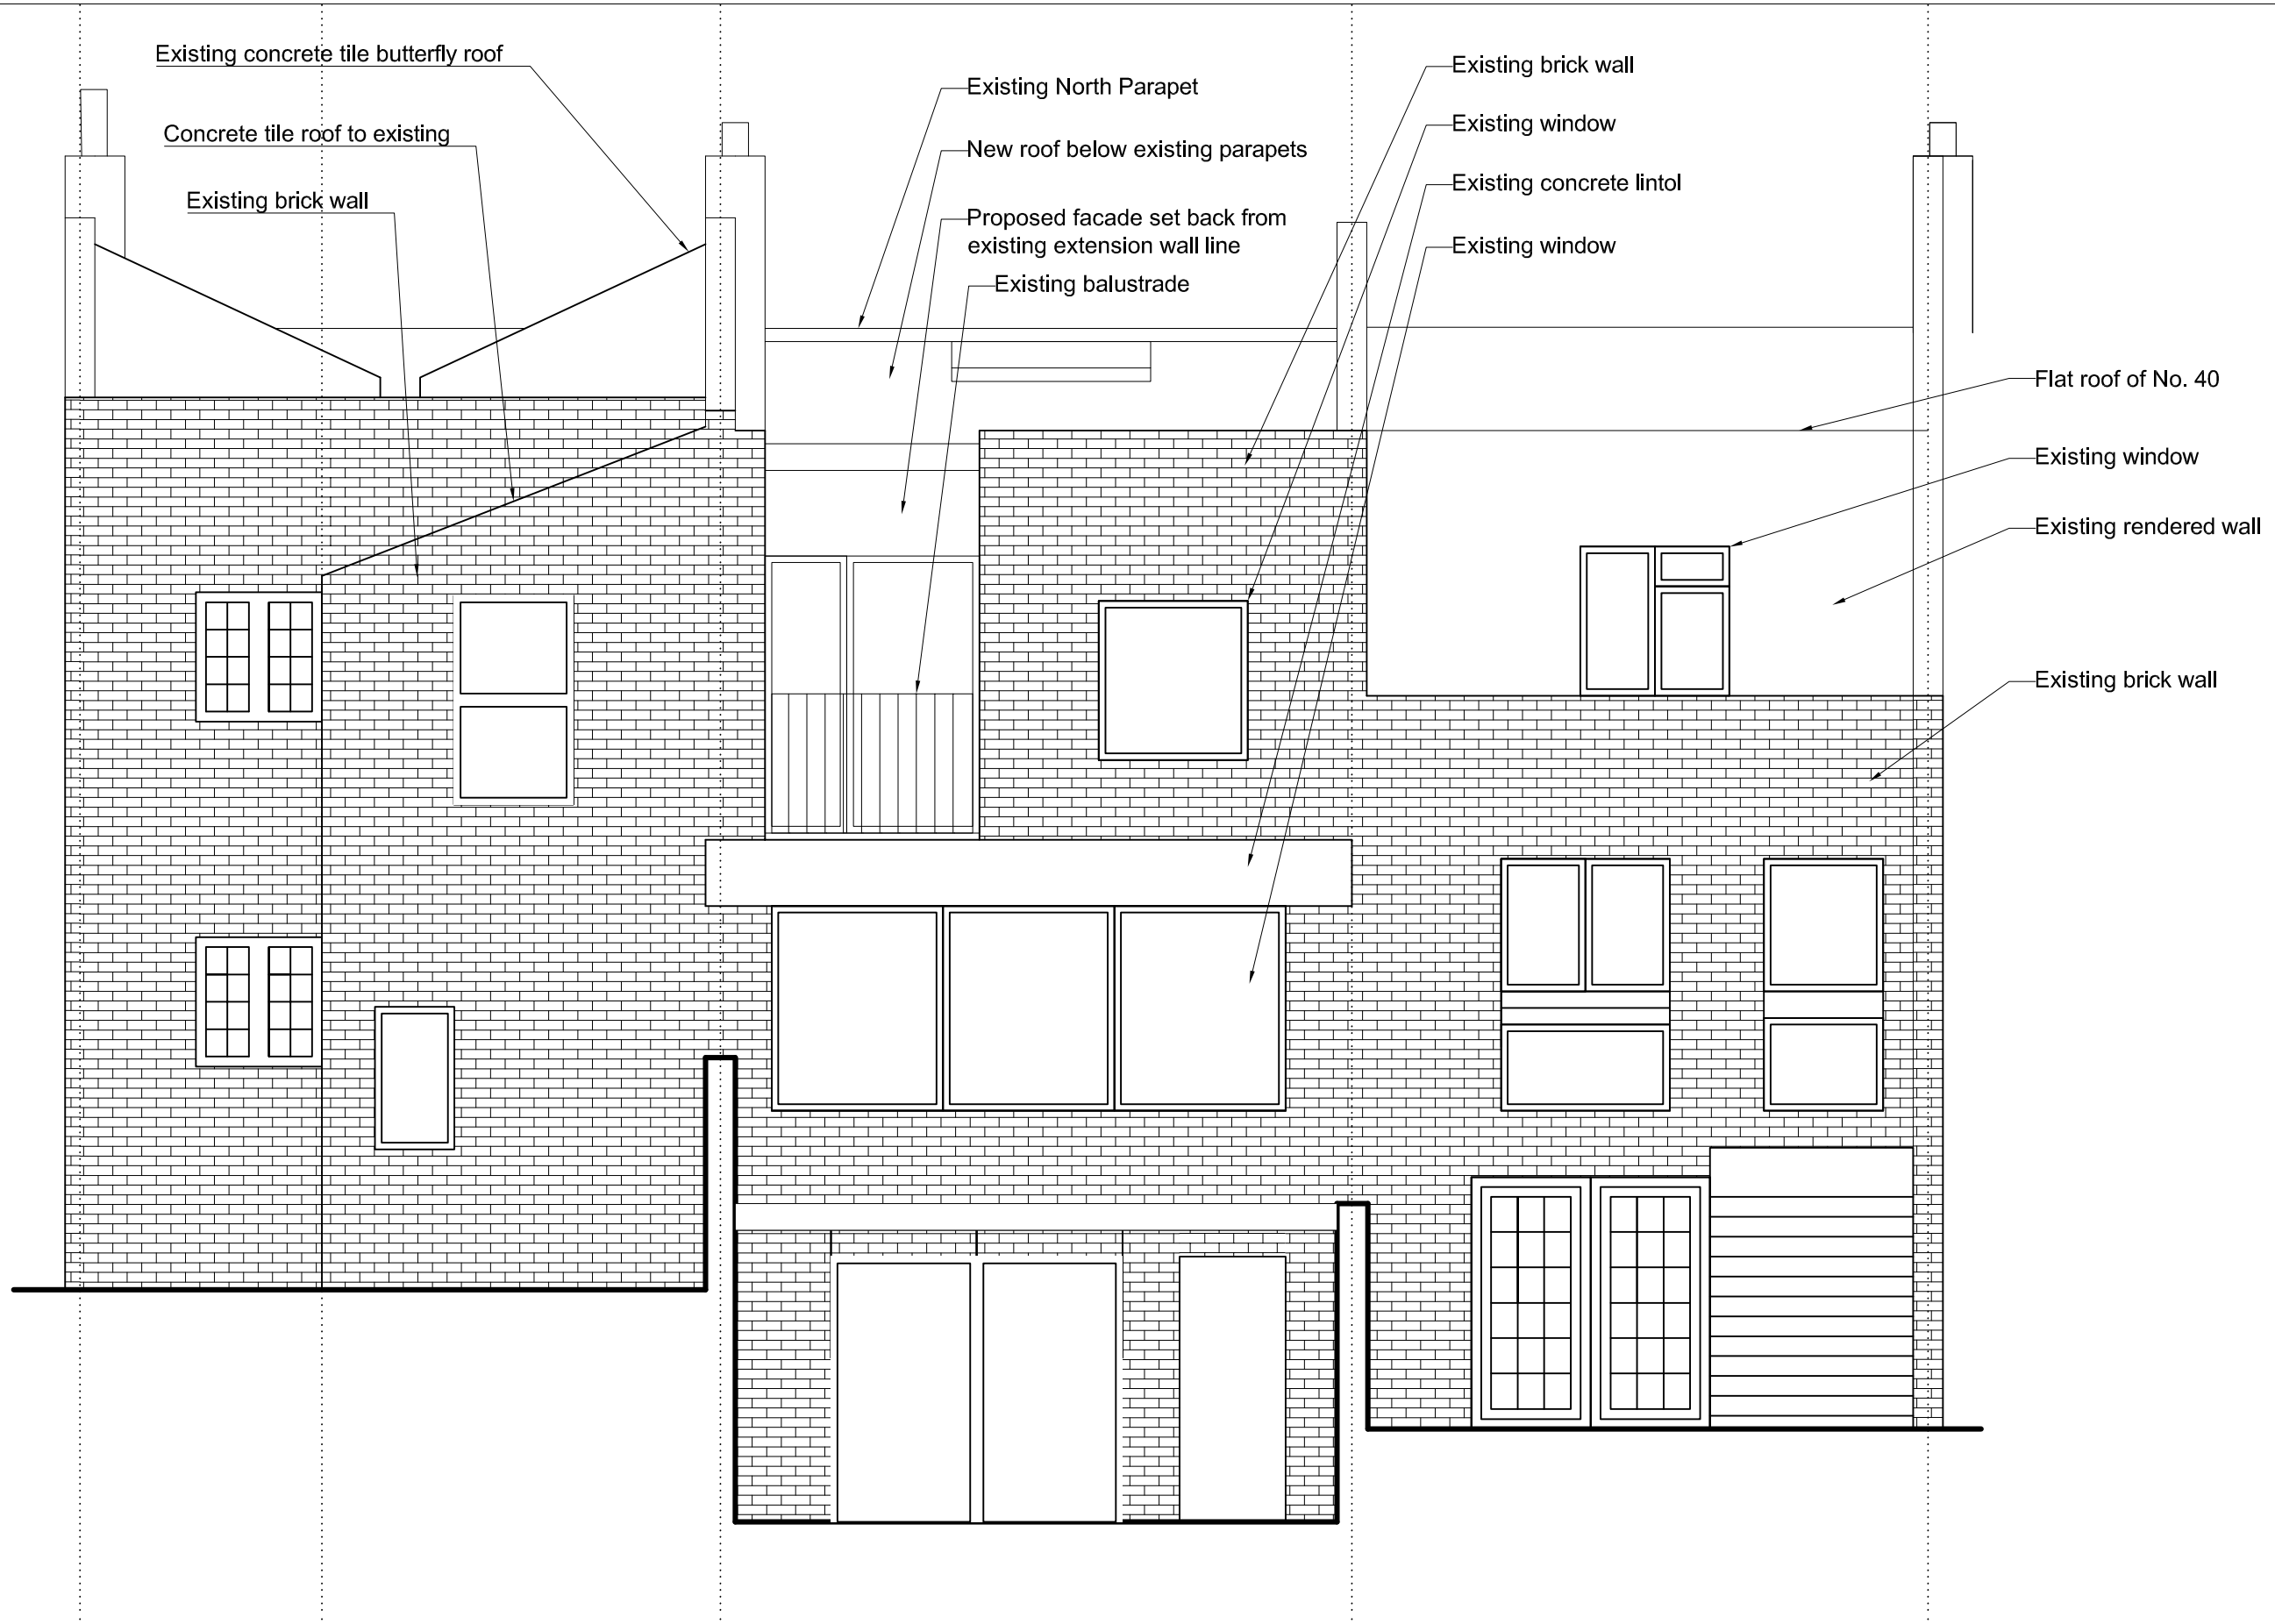

38 Leighton Road proposed conversion. South Elevation proposed. Scale 1:50 @ A3 USM LRP 208. 01.11.17