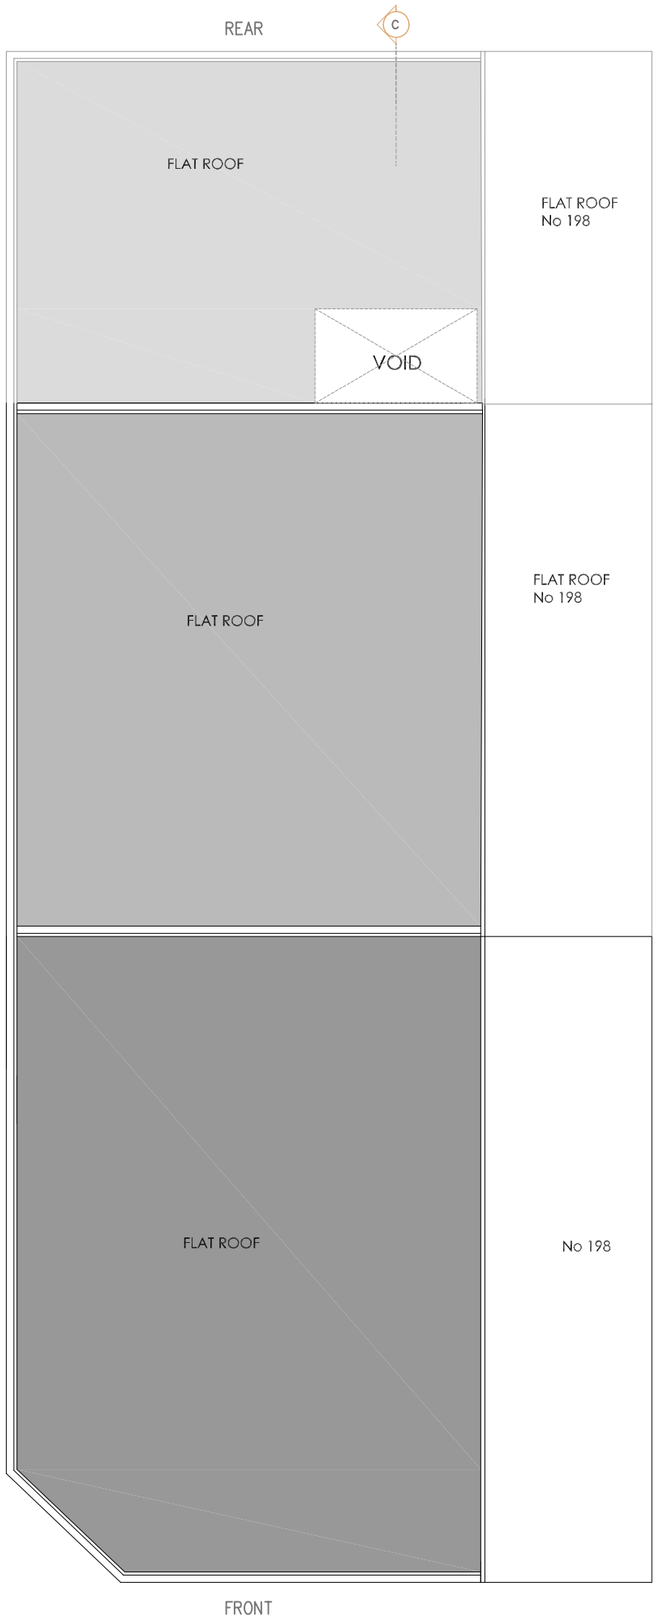

EXISTING ROOF PLAN
Scale: 1:100

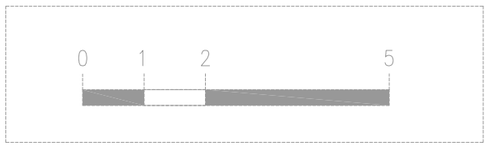

NOTES

Do not scale this drawing.

All dimensions and levels to be checked by contractor on site prior to commencement or manufacture.

Rev	Date	By	Chk	Comment
A	30/10/17	AI	ai	Revision as per planning officer's comments

DIZZAIN

Client
Maison Vie Ltd
68 King William Street
EC4N 7DZ London

Project Title
Planning
to
200 Kilburn High Road, Camden
London NW6 4JD

Drawing Title
Existing
Roof plan
–
–

Drawn by:	Scale:	Date:
AI	1=100 @ A3	October 2017
Designed by:	Checked by:	Approved by:
AI	ai	–

File Ref.: Leinweber – Camden

Drawing No.	Rev.
03	A