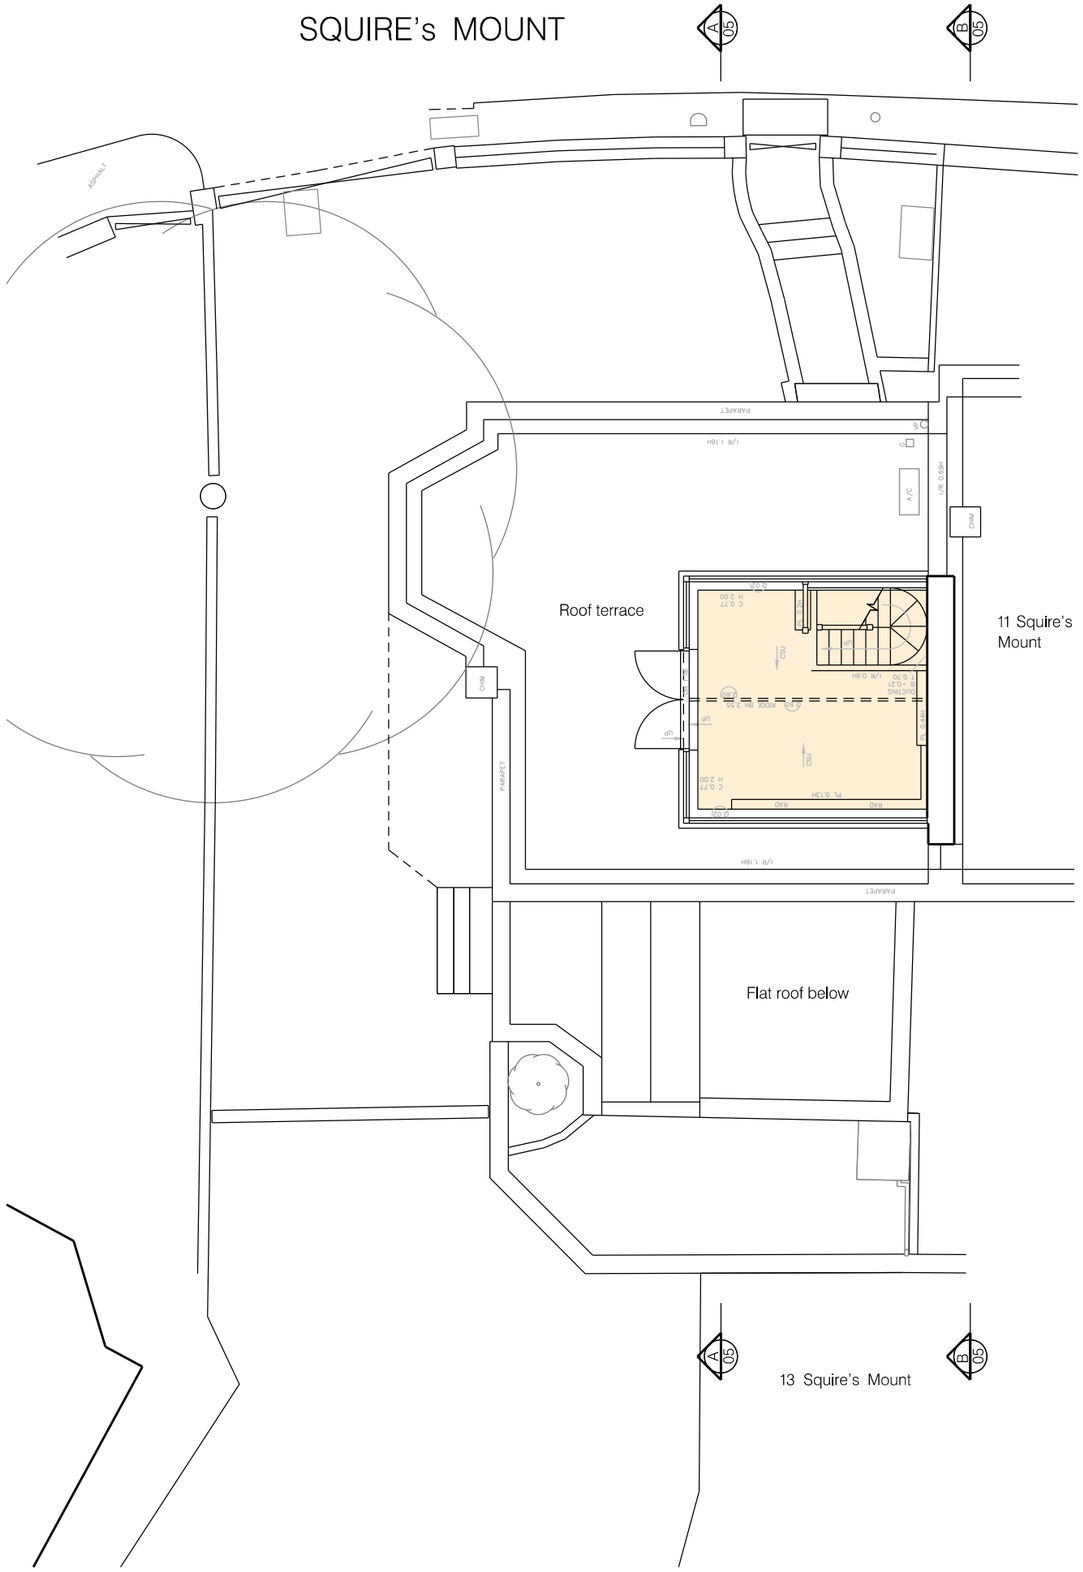

SECOND FLOOR

GIA – 13.4m2

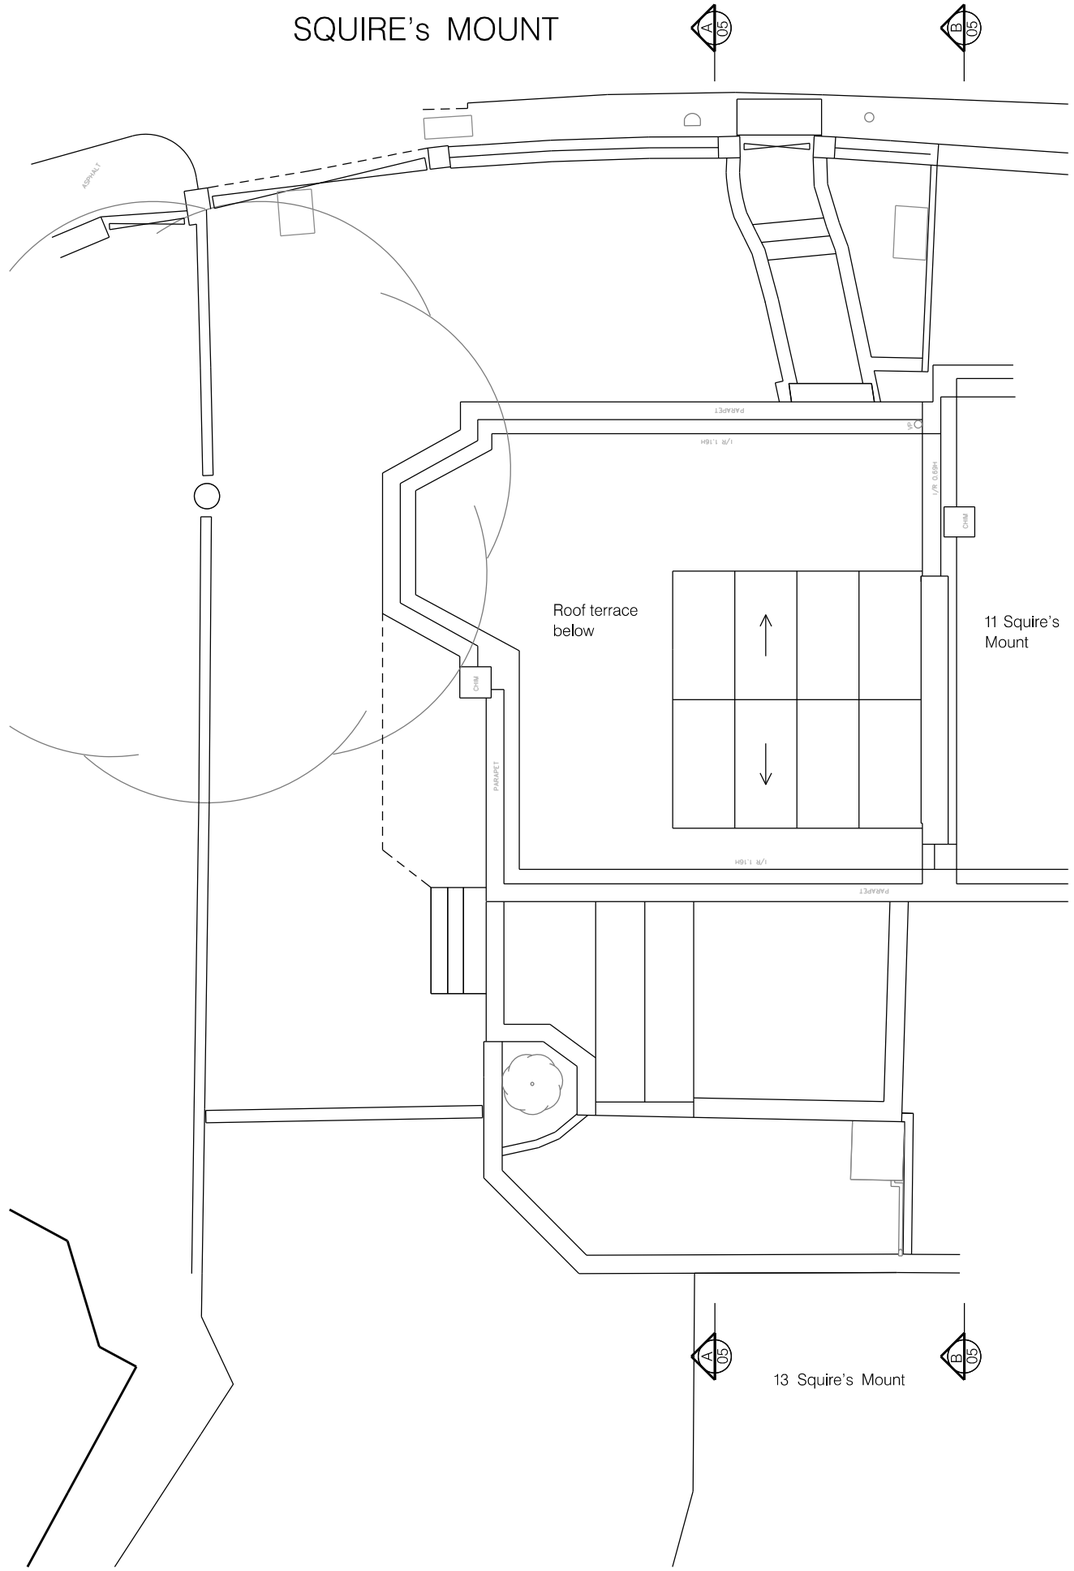

ROOF

SCALE

0 1.0 2.0 3.0m

0 2 4 6 8 10ft

NORTH

REV.	DESCRIPTION	DATE

PROJECT
12 SQUIRES MOUNT
HAMPSTEAD
LONDON NW3 1ED

DRAWING TITLE
EXISTING SECOND FLOOR
AND ROOF PLANS

SCALE 1:100 @ A3 | DATE OCTOBER 2017

DRAWING No. 3192 /P /03 | REV.

This drawing is the Copyright of Proun Architects. Any copying in part or whole must be with the approval in writing of Proun Architects. All dimensions to be checked on site prior to commencement of works. This drawing should not be scaled. This drawing is to be read in conjunction with all relevant written specifications

90 BOROUGH HIGH STREET
LONDON SE1 1LL
Tel 020 7407 3700 Fax 020 7407 3800
mail@proun-architects.co.uk

PROUN
ARCHITECTS DESIGNERS PLANNERS