Joiner’s plans – scale: 1:20
Ground floor double doors dimensions

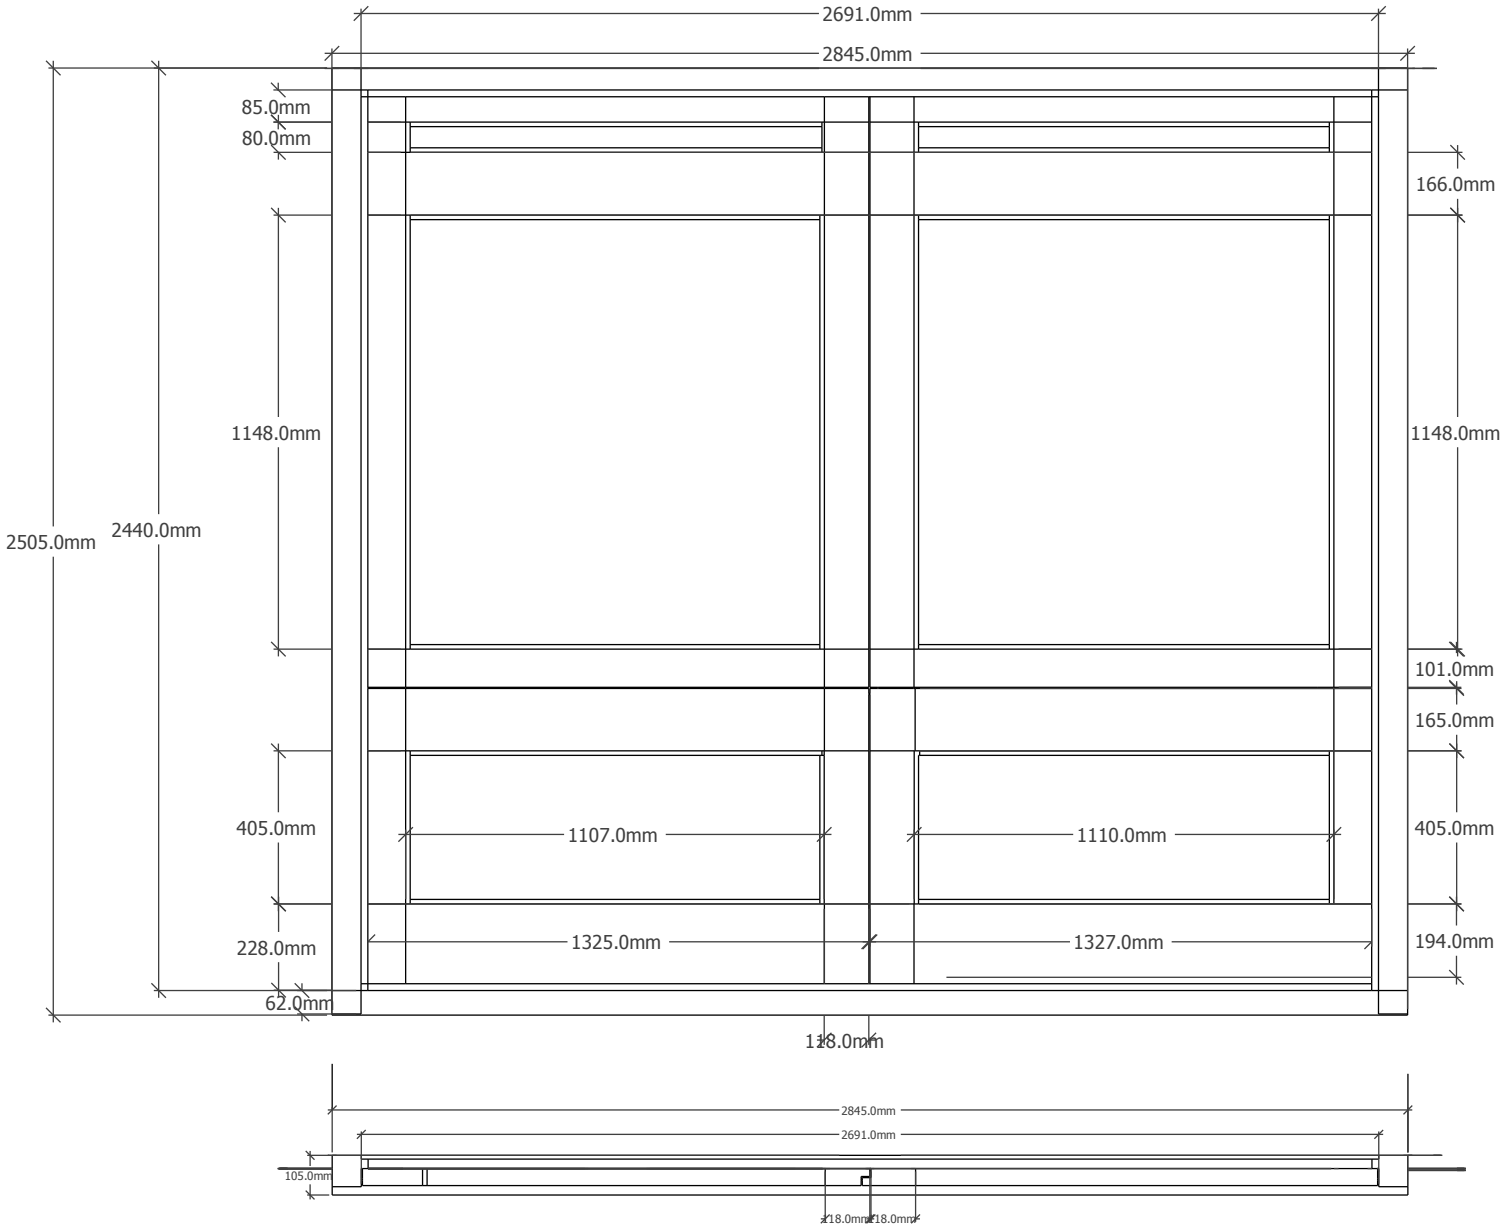

Cross section