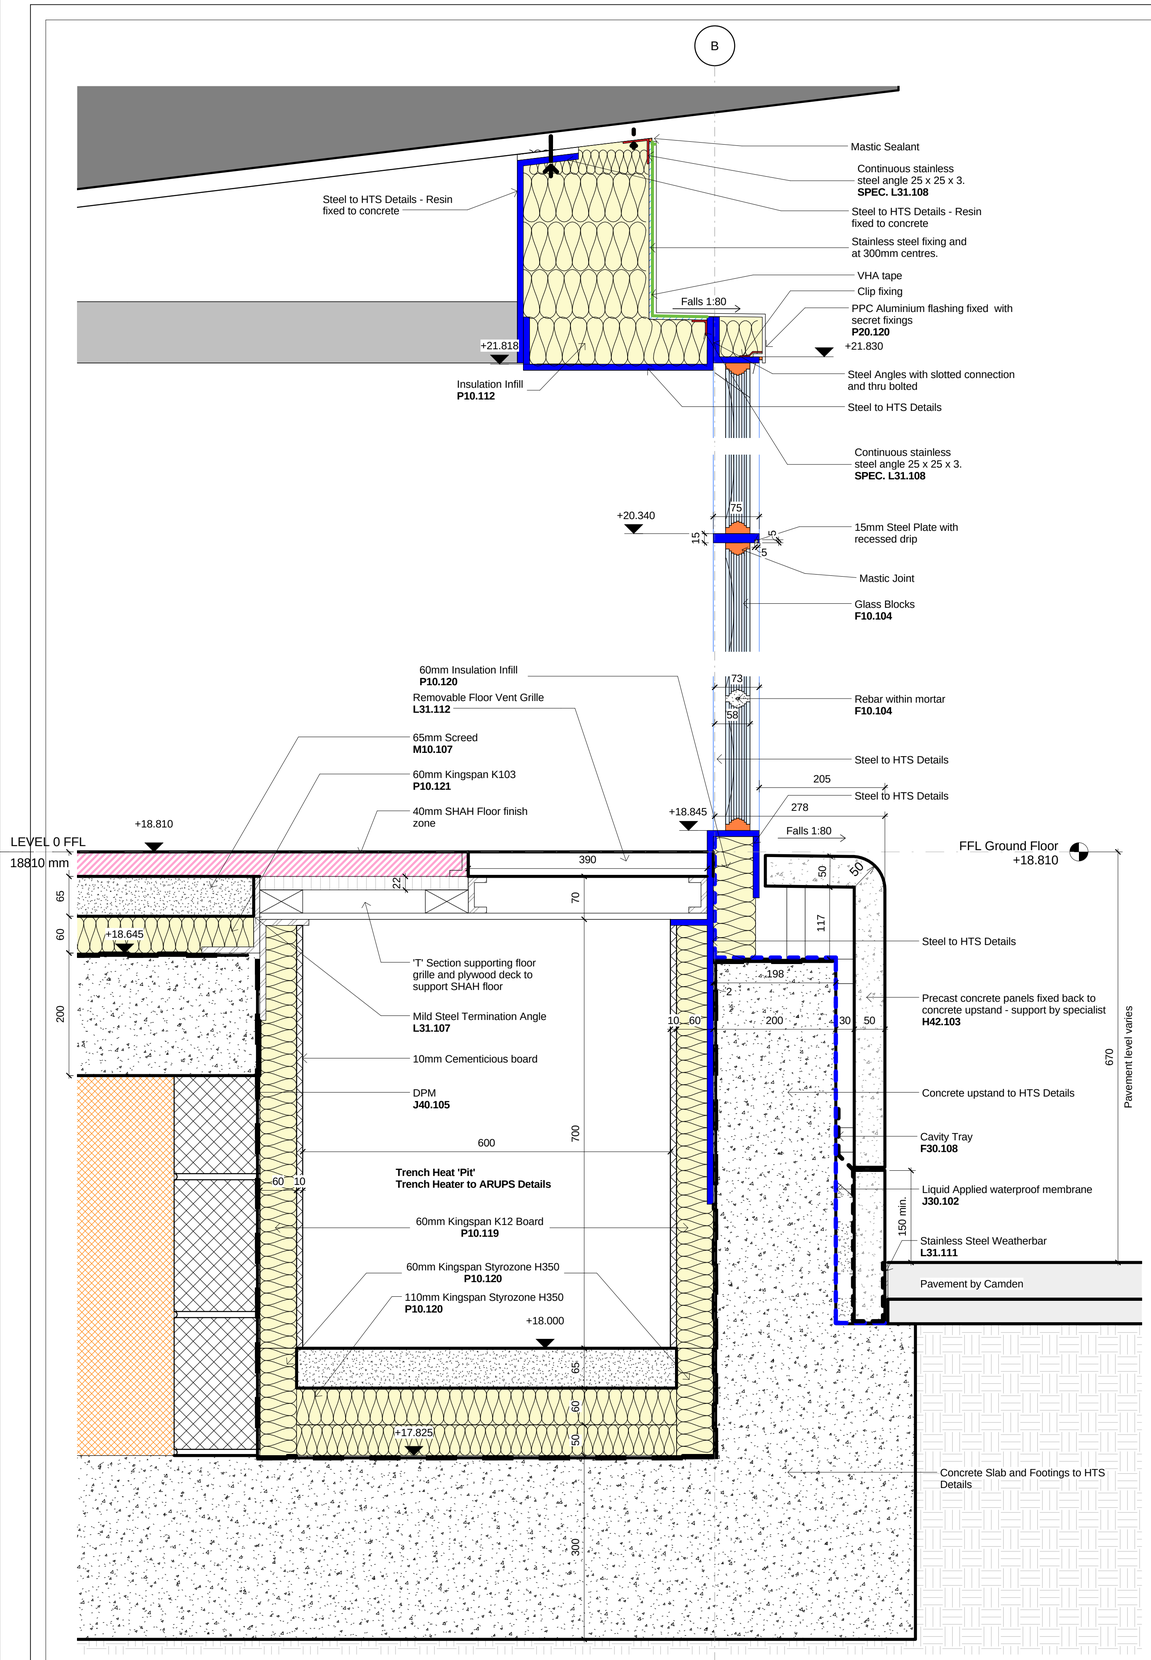

1 Glass Block Details
Scale: 1 : 5

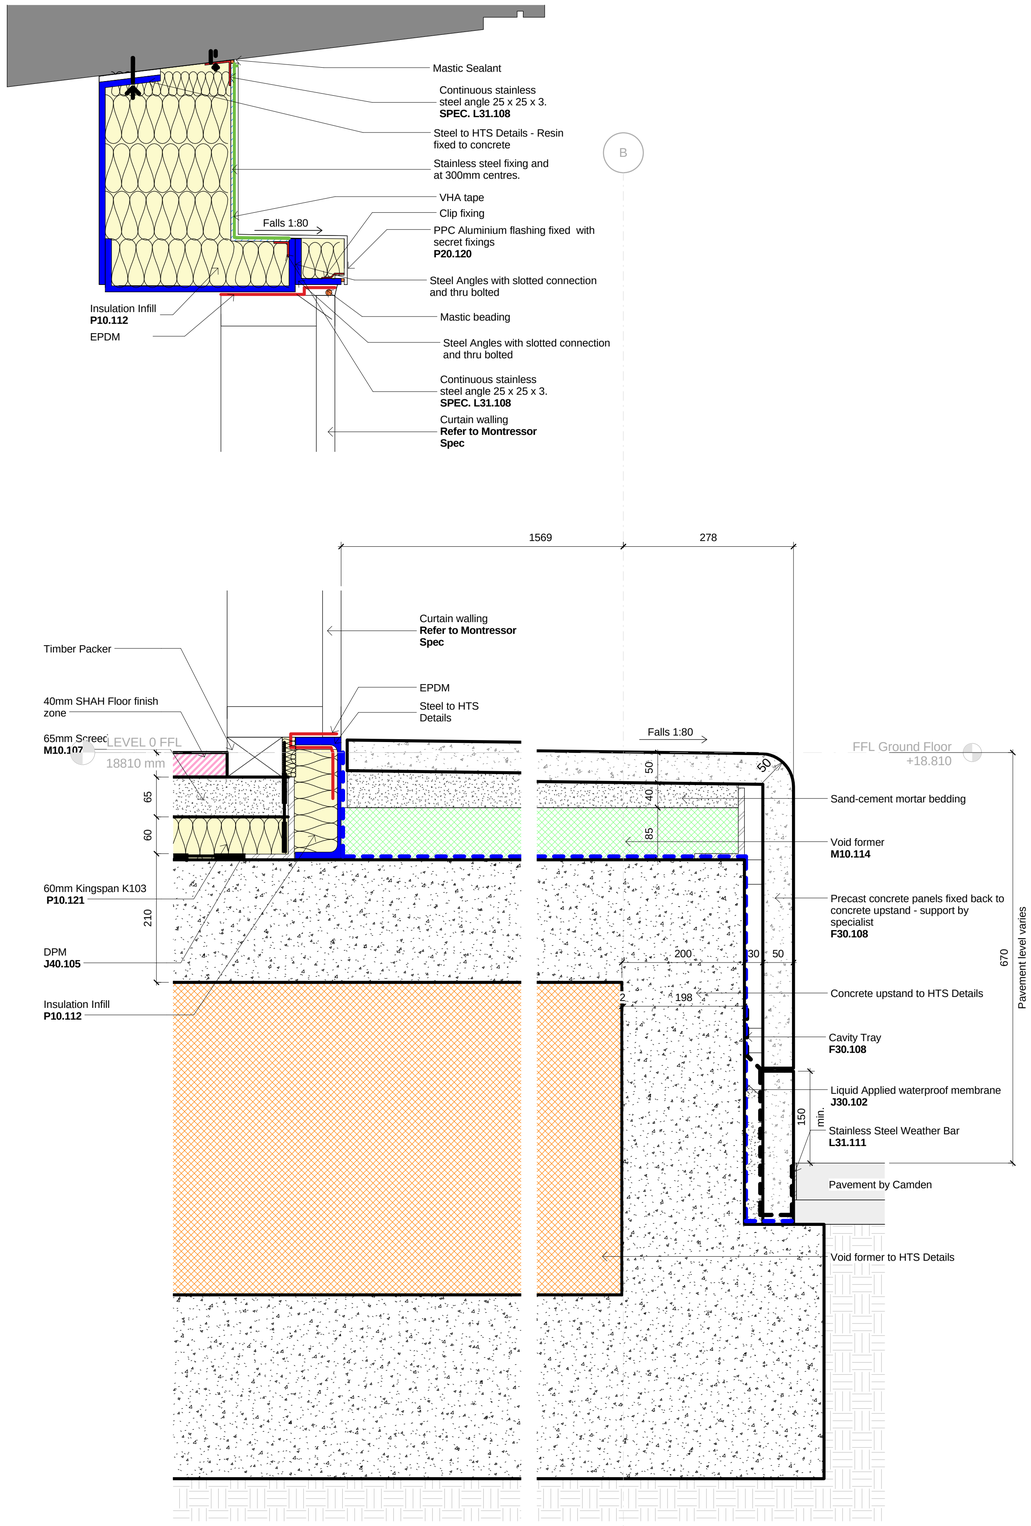

2 Concrete Plinth Details
Scale: 1 : 5

Key Plan:

CDM:

Risks

Notes:

Project: Camden Town Hall

Drawing Title: Proposed - Entrance Lobby - Details

Drawing Number
1996_X_CL(00)46_XX

Rev: 3

Scale@A1: 1 : 5

Issued for: A (Issued for Construction)

Revision:
3 06.07.2017 Issue for Construction

Orms
1 Oliver's Yard
55-71 City Road
London
EC1Y 1HQ

0207 833 8533
orms@orms.co.uk
orms.co.uk

Do not scale. All dimensions to be confirmed on site.Information contained in this drawing is the sole copyright of Orms designers + architects ltd and is not to be reproduced without permission.