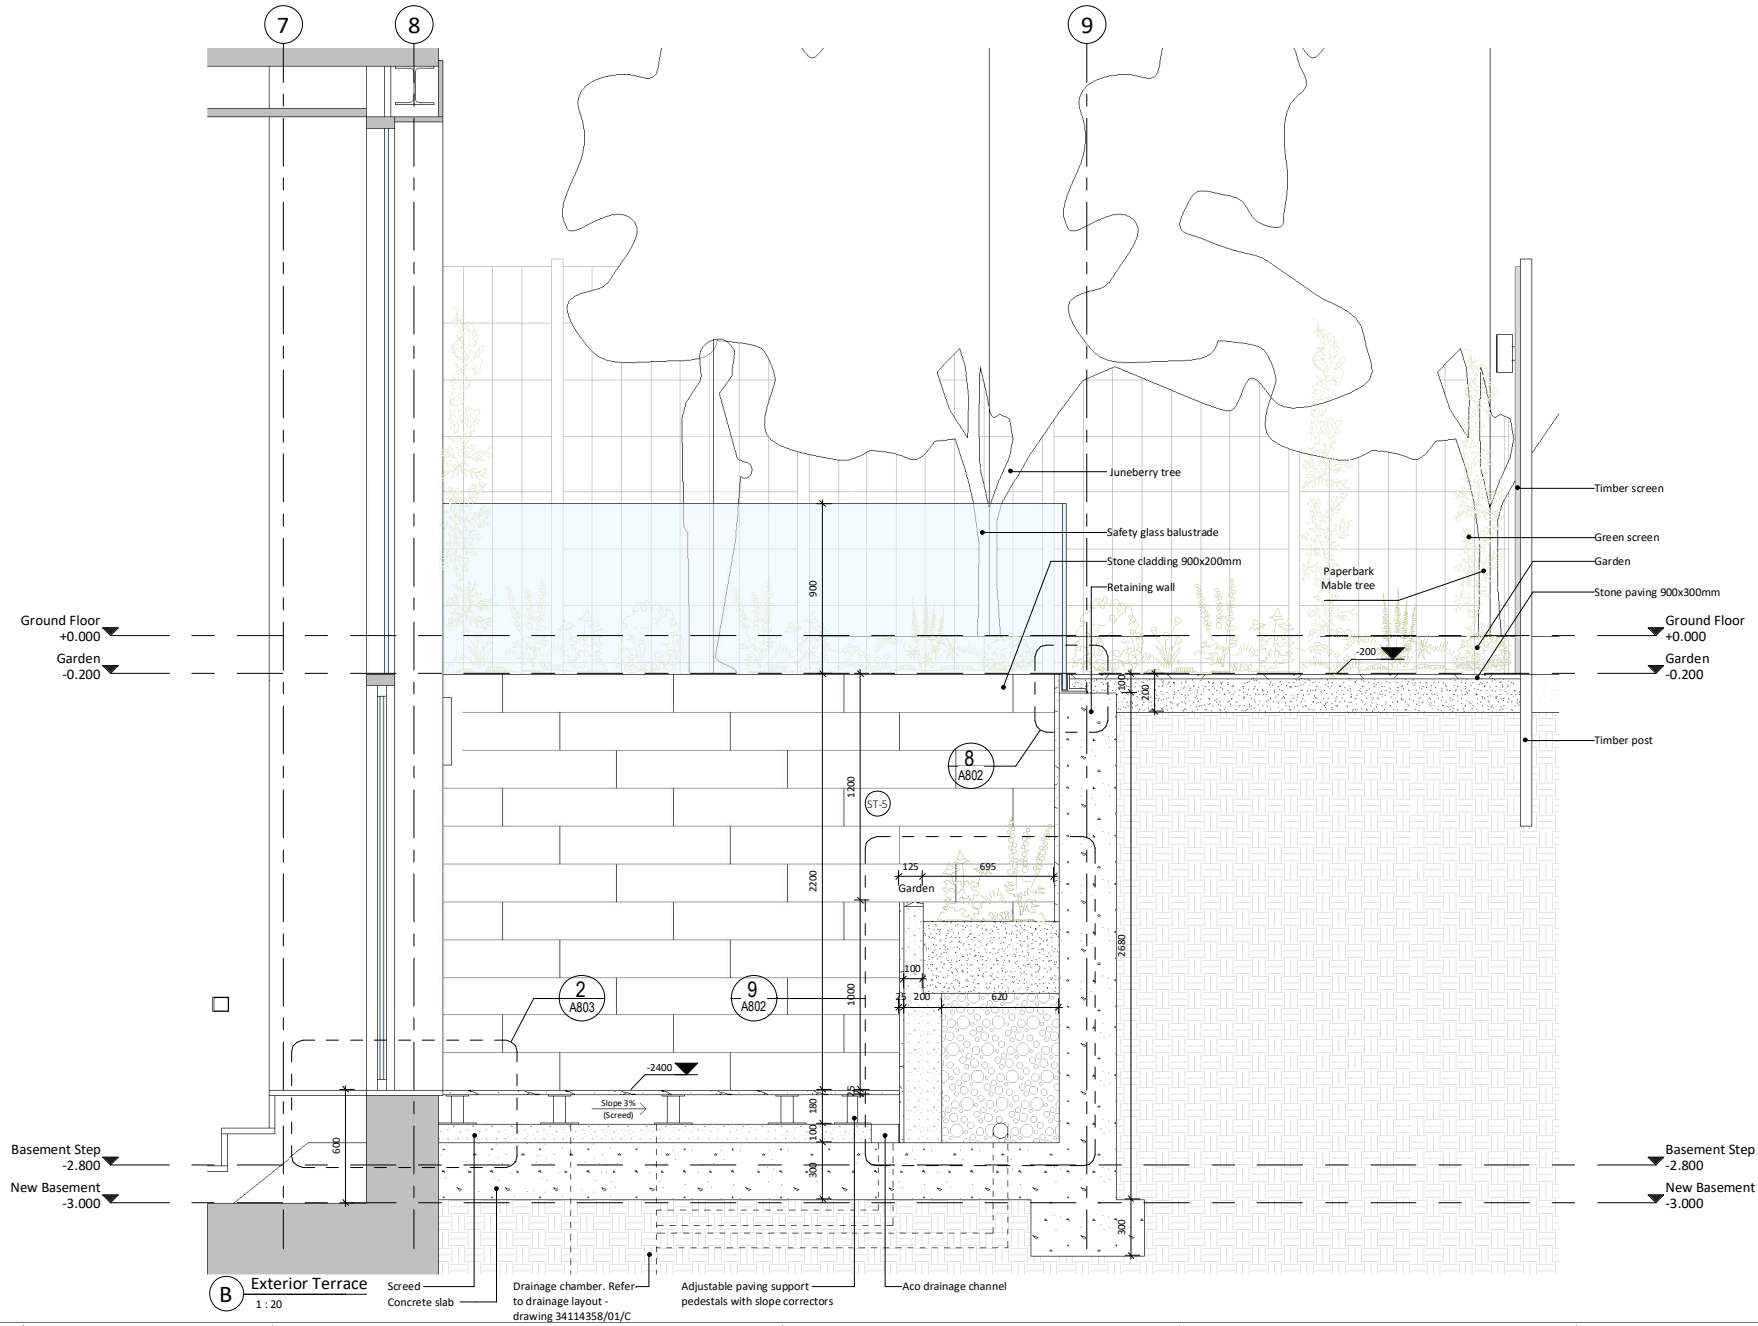

B Exterior Terrace
1 : 20

General Notes

- This drawing is copyright of AR Architecture
- This drawing shall not be scaled - use figured dimensions only
- All dimensions are in mm unless otherwise stated.
- All dimensions shall be checked on site prior to commencing the works and any discrepancies to be reported to AR Architecture.
- AR Architecture assumes no responsibility whatsoever for the interpretation of the drawing, nor for any errors or omissions resulting from the use of this information.
- All works shall conform to the current edition of the building regulations and other statutory requirements.
- All materials and workmanship shall conform with the relevant British Standard specifications and codes of practice.
- This drawing may incorporate information from other professionals. AR Architecture cannot accept responsibility for the integrity and accuracy of such information.
- This drawing is to be read in conjunction with all relevant specifications and drawings.
- Users shall be responsible for verifying suitability of this data for their application.

Notes

Key

Rev	Date	Description	By
00	24.07.2017	For Construction	SV

Client: Christina Edge
Job Title: 13 Glenmore Road
Drawing Status: For Construction
RIBA Stage: 5
Drawing: Exterior Terrace Elevation B
Date: 07/03/2017
Scale at A2: 1:20
Drawn: RA
Checked by: SV

Project No: 16003
Drawing No: A603
Revision: 00

AR Architecture
213 Haverstock Hill, London
NW3 4QP
T: +44 207 209 2851
E: info@ar-arch.co.uk

COMMERCIAL - HOSPITALITY - RESIDENTIAL