Rev	Date	Details	Drawn by	Checked by
A	07/09/2017	Amended as per Principal comments	PV	AH
B	25/09/2017	Amended as per S&T comments	PV	AH

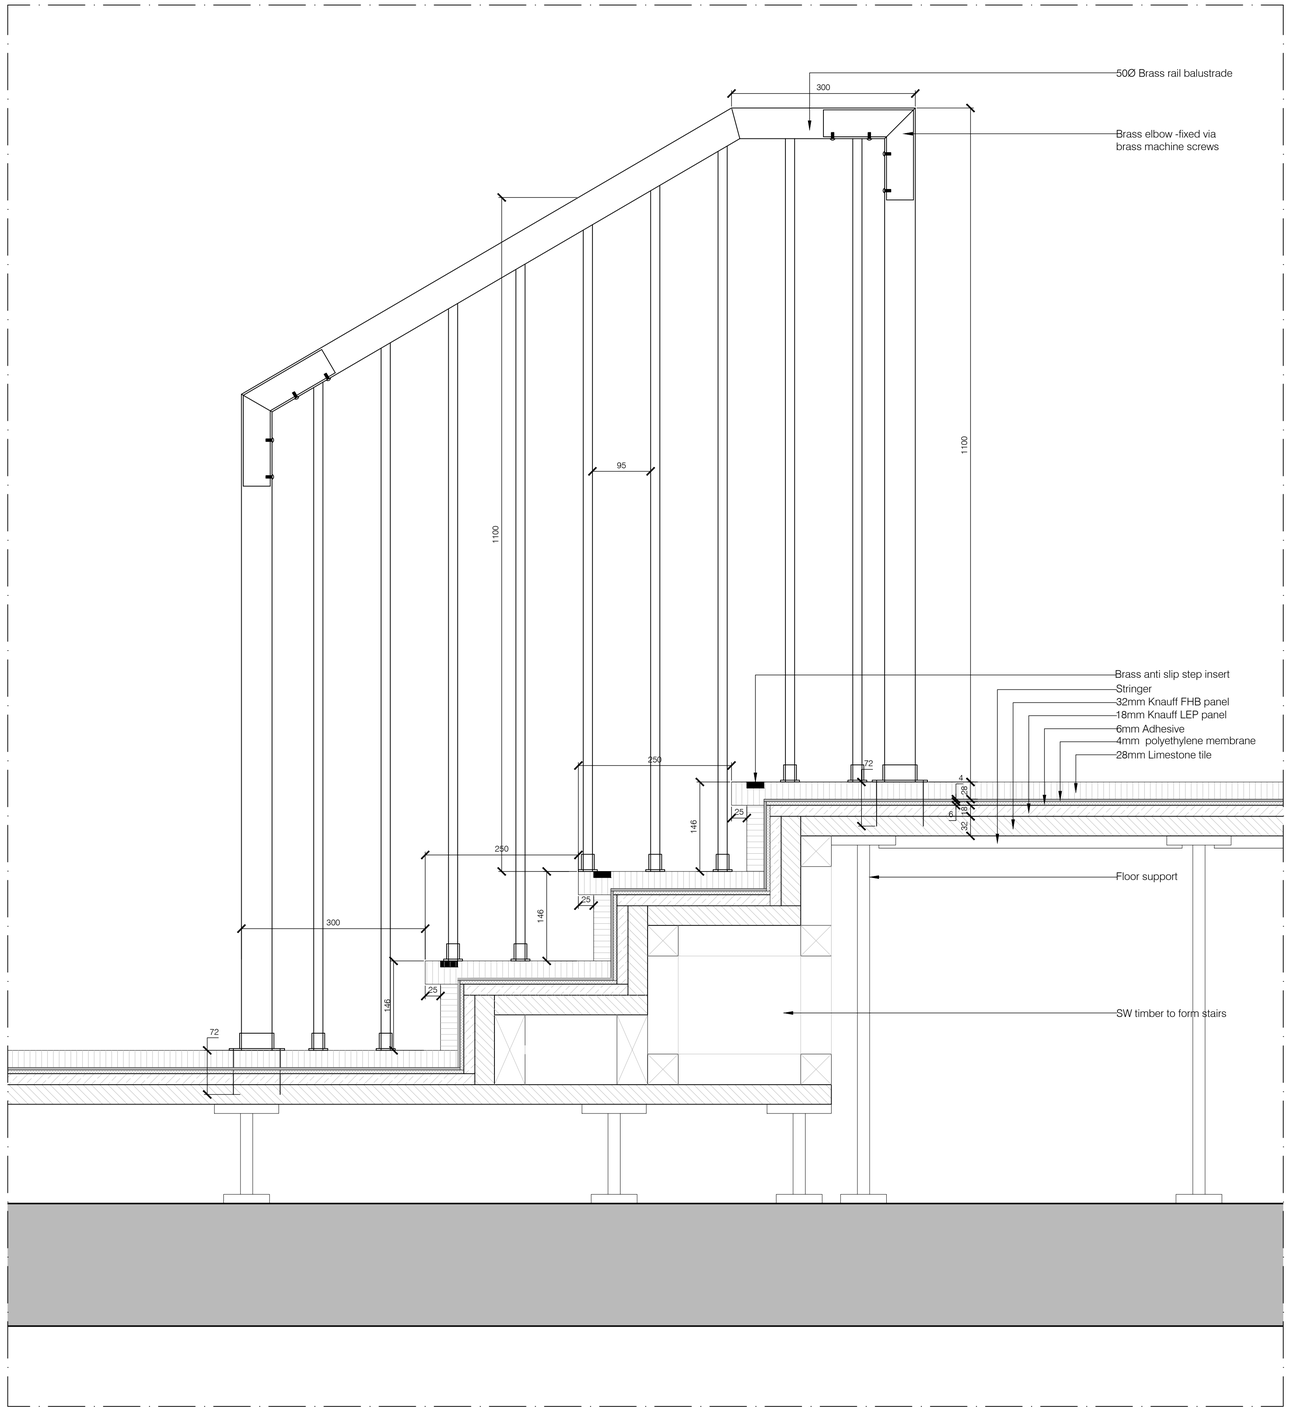

Detail E. Typical stairs detail with rods
Scale 1:5

Note:
Drawing to be read in conjunction with drawings:
(21)01 Proposed Palm Court floor plan
(21)02 Proposed Palm Court Sections

S & T (Ltd)
client name

Russell Hotel

London
project

Ground Floor - Palm Court
Proposed balustrade details I
title

PRELIMINARY
status

22/08/2017 PV
date drawn

1:5@A1/1:10@A3 AH
scale checked

(34)03
drawing number

B 832-03
revision job number

PRELIMINARY

The contractor must check all dimensions, levels and services prior to commencement of any works. Box Architects to be notified of any discrepancy. Do not scale from drawing. This drawing remains the copyright of Box Architects, to be used solely for the project and information as stated. This drawing must not be copied without prior written permission.

box architects
1 City Square, Leeds, LS1 2ES
2 Angel Square, London EC1V 1NY
t: 0113 2441133 e: info@boxarchitects.co.uk
t: 020 3457 9835 w: www.boxarchitects.co.uk