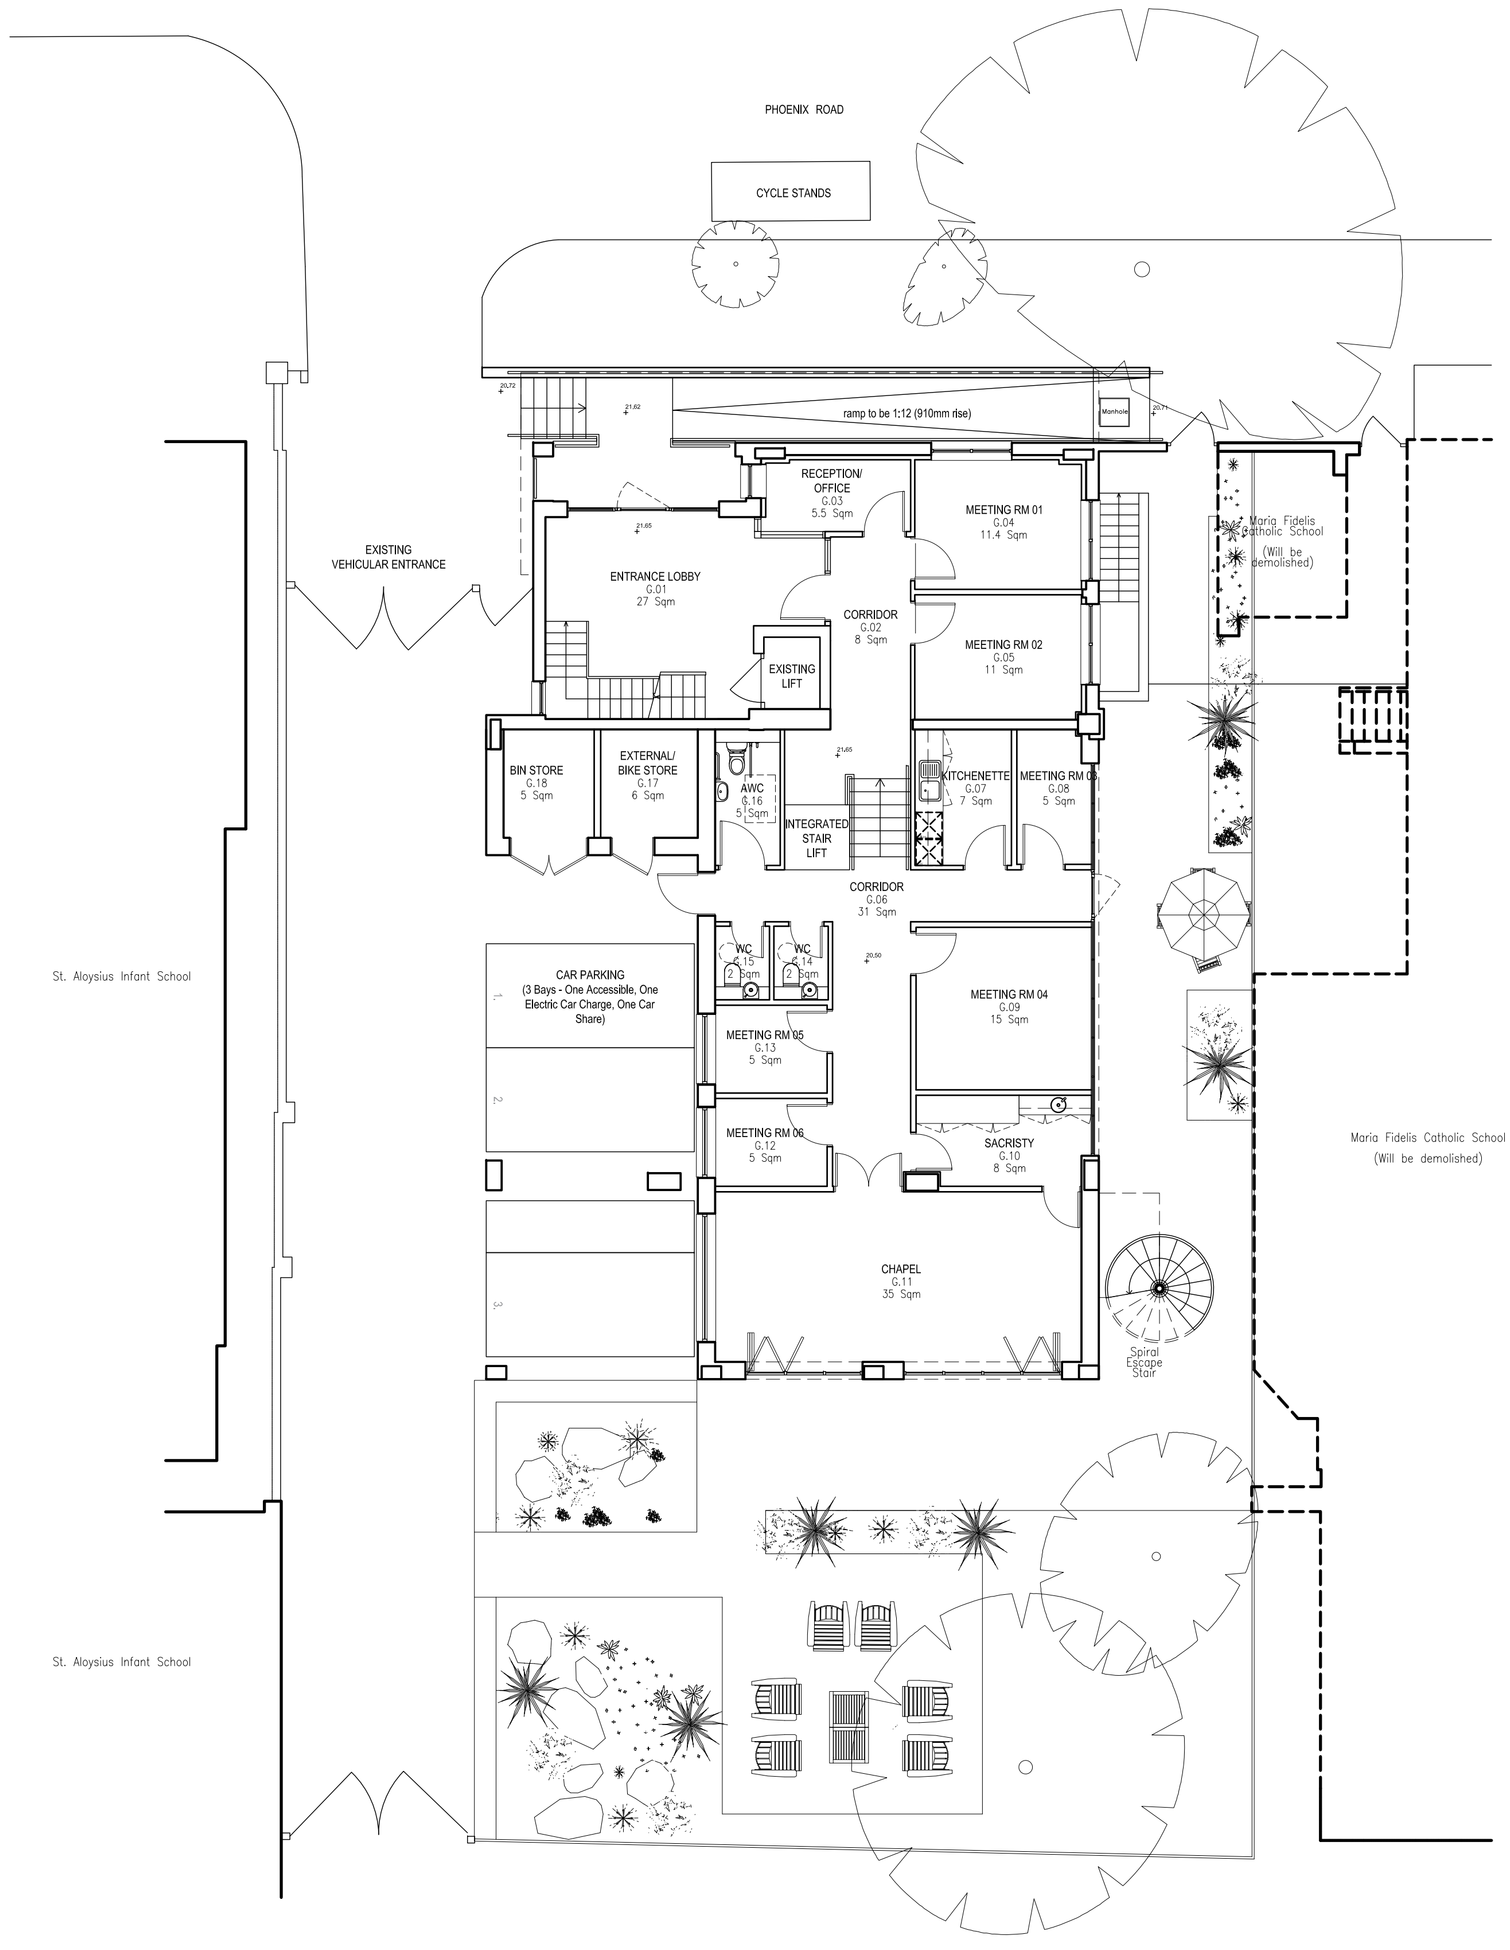

01 PROPOSED SITE PLAN

GA-101 1:100

ALL DIMENSIONS MUST BE CHECKED ON SITE
INFORM THE ARCHITECT OF ANY DISCREPANCIES PRIOR TO CONSTRUCTION

KEY PLAN

N

0 0.2m 0.5m 1m 2.5m

NOTES

REV	DATE	DESCRIPTION	DRN	CHK
P02	17.11.17	ISSUED FOR PLANNING	BG	BG
P01	05.10.17	INITIAL ISSUE	BG	BG

connected architecture

CLIENT
Sisters Faithful Companions Of Jesus

PROJECT
St Aloysuis Convent Refurbishment
–

DRAWING TITLE
Proposed Site Plan
– –
– –

SCALE 1:100@A1 / 1:200@A3 A1 SHEET

STATUS
PRELIMINARY

DRAWING NO 0001-GA-101 REV P02

© 2017 Connected Architecture Limited, all rights reserved