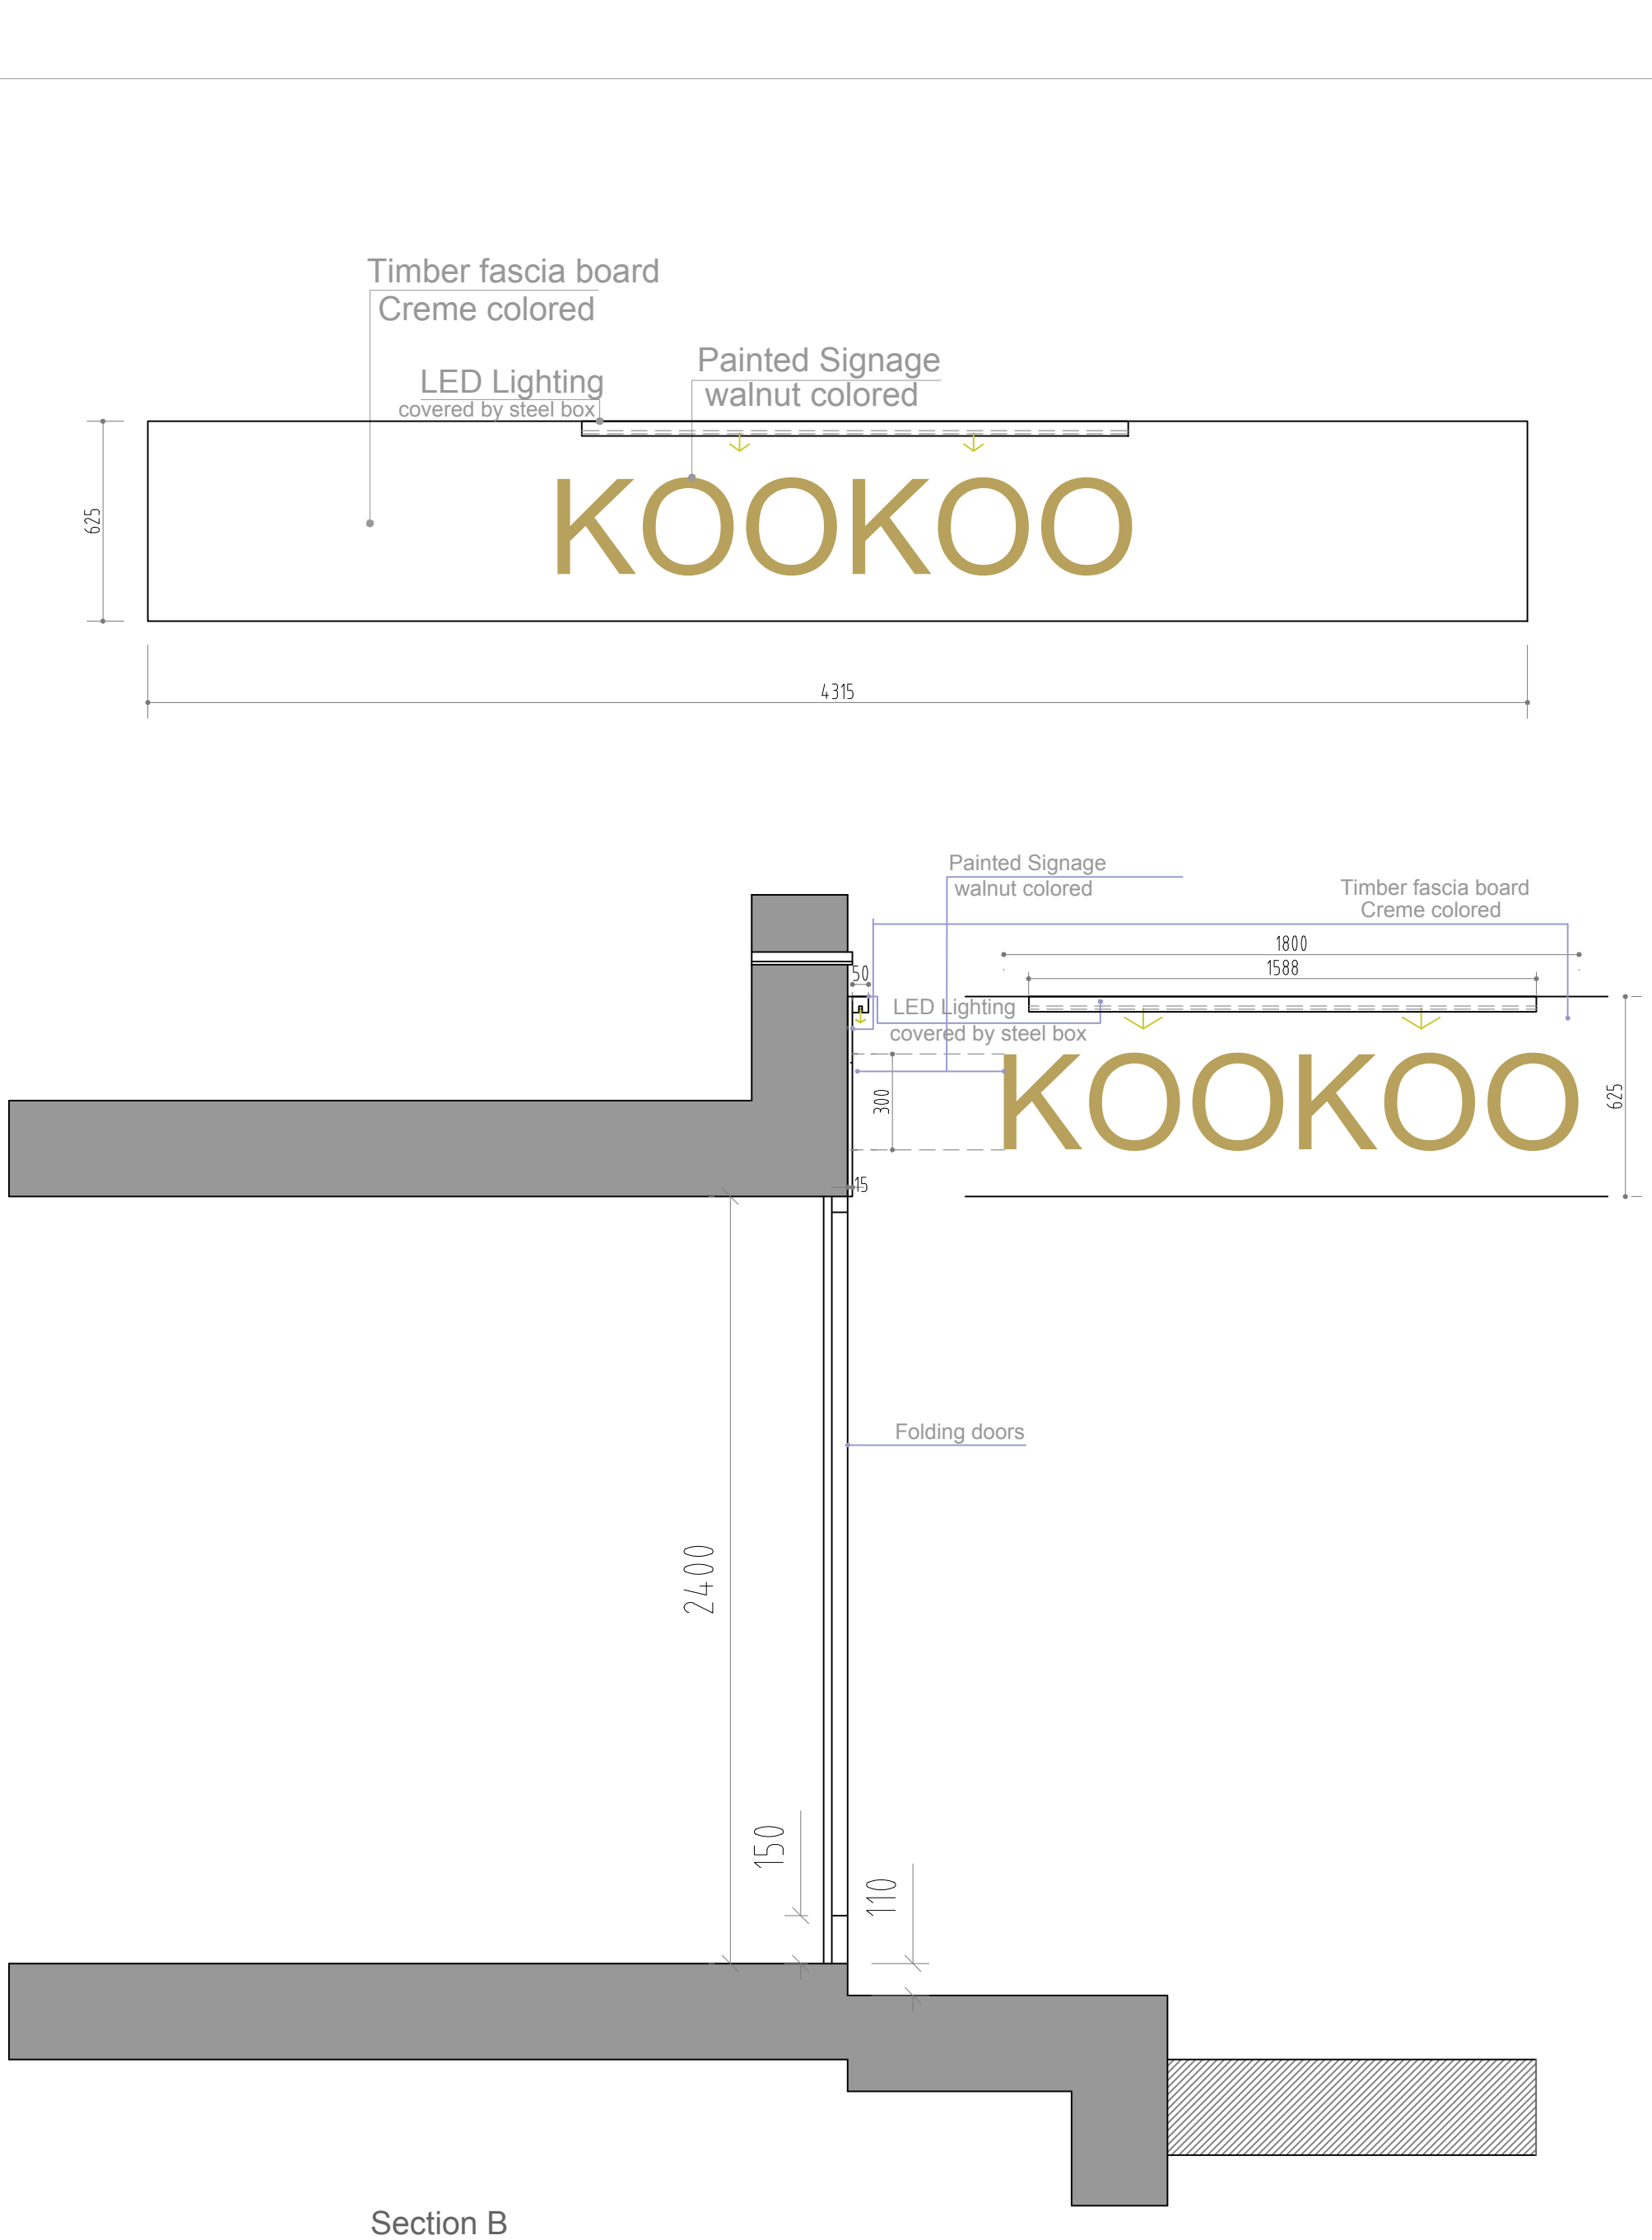

Section B

OROSI DESIGN STUDIO	Client: Samuel Haim Project: 63–65 Parkway, NW1 7PP Title: Existing and Proposed Floor Plans Section	Scale: 1/20 @A3 Drawing No: HO–63–174 Rev 02 Date: October 2017