FRONT ELEVATION

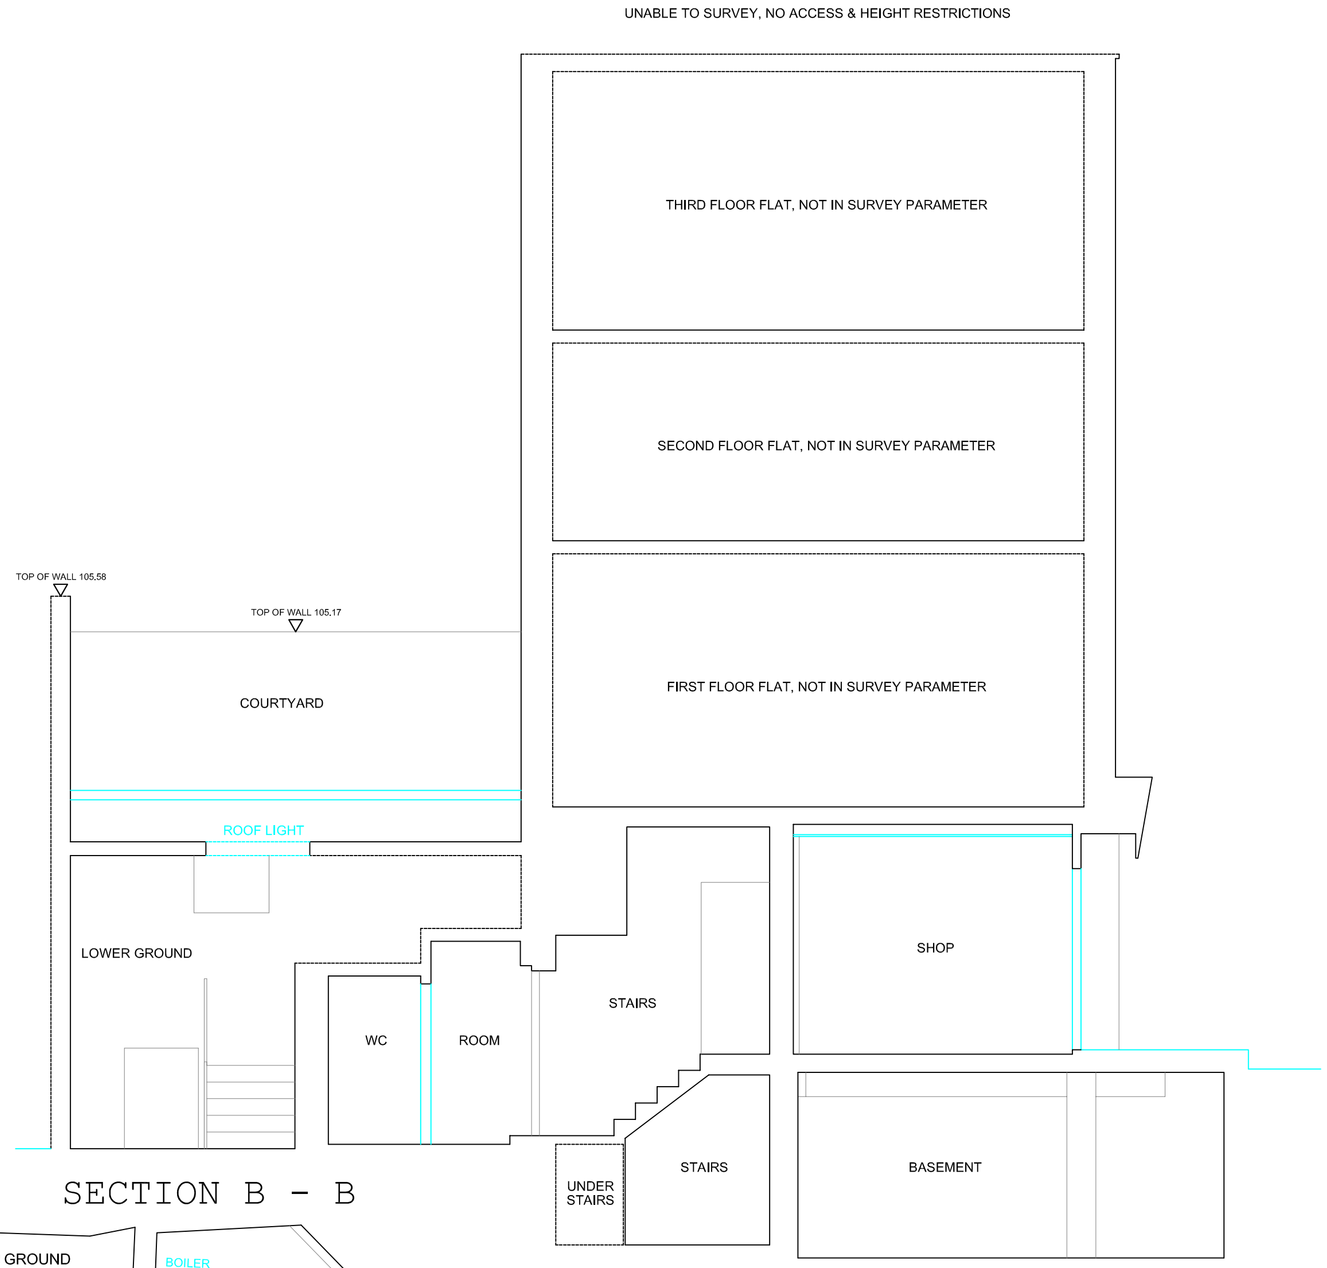

SECTION B - B

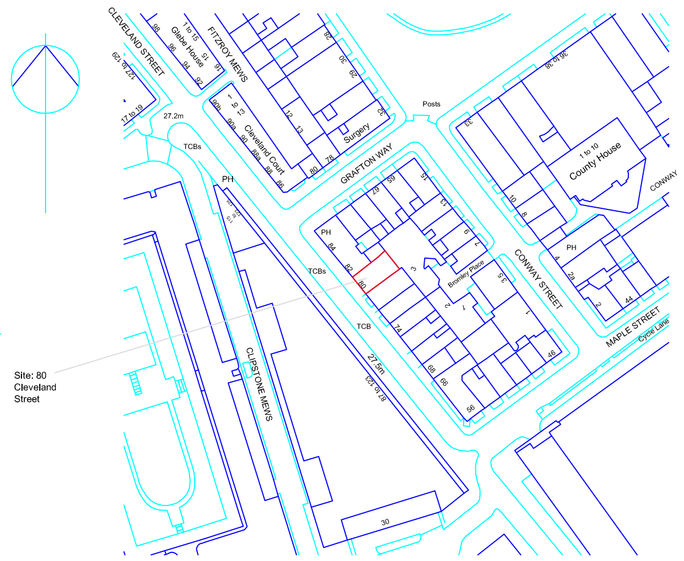

site location plan

scale 1:1250

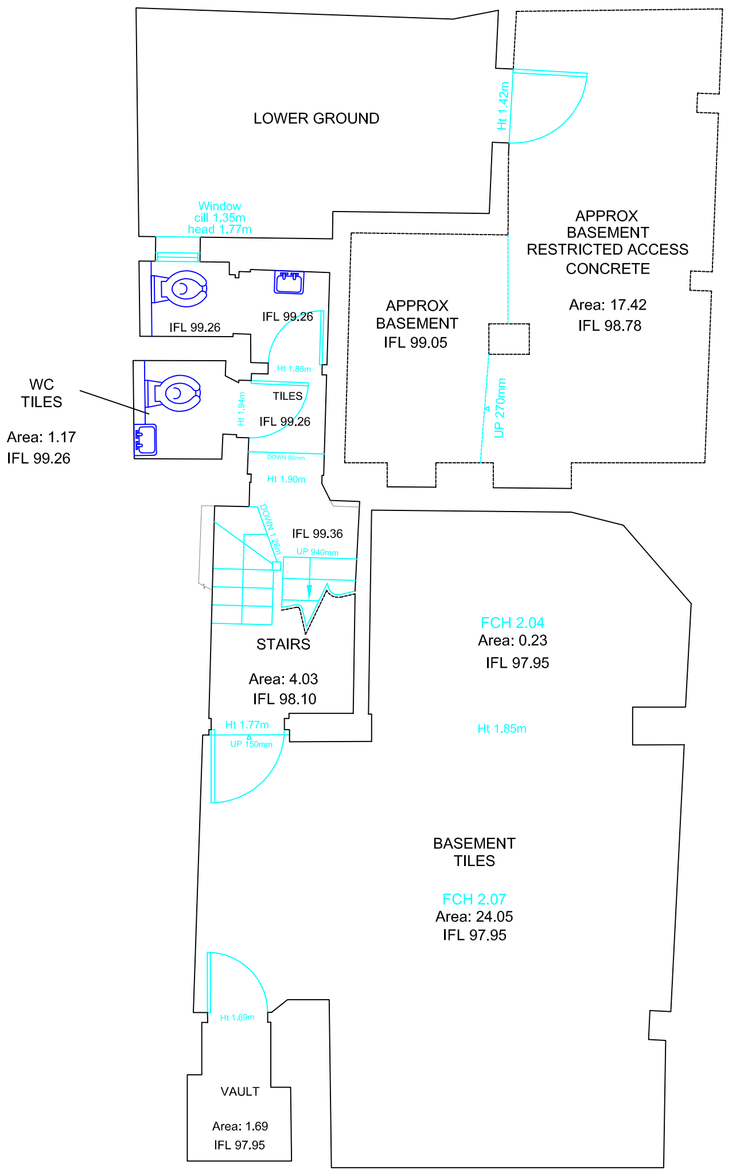

BASEMENT PLAN

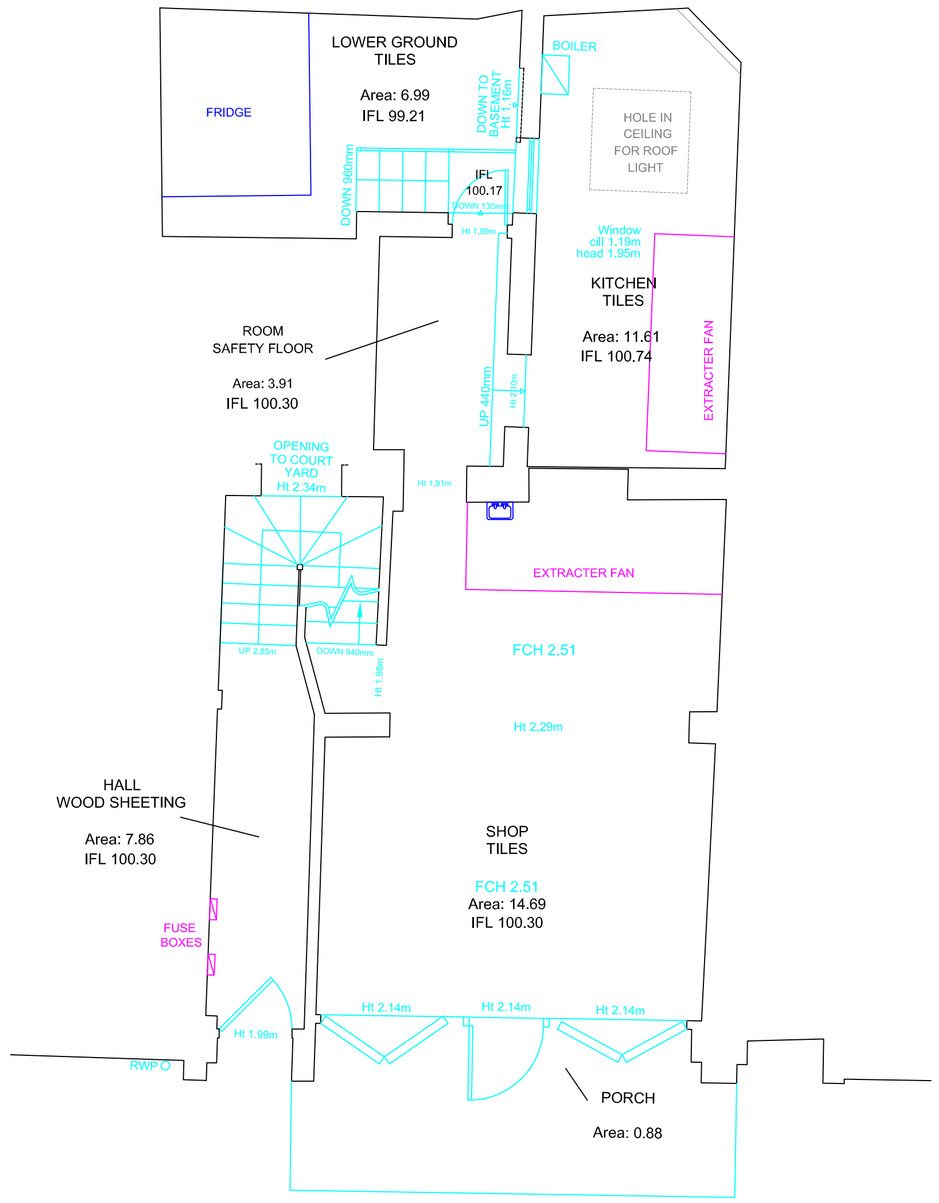

GROUND FLOOR PLAN

Notes

Dimensions shall not be scaled from these drawings in preference to figured dimensions.

Any error or omission shall be reported to the Surveyors before proceeding with the work.

Figured dimensions and levels should be verified by the Contractor on site before construction or manufacture and any discrepancies brought to the attention of the Surveyors.

Copyright for all designs and drawing in whole or in part shall remain with the Surveyors in accordance with The Copyright Act.

1m 2m 3m 4m

scale 1 : 50

Revisions

No.	Date	Detail	Initial
-			

Building Consultancy
Project Management
Architectural Services

KSA PROPERTY

Grovewood House, 1 Chandlers Way, Romford, Essex, RM1 3JZ
t 01708 470001 f 01708 470366 e info@ksaproperty.co.uk
www.ksaproperty.co.uk

Client
Liberty Cheesesteak Co. Ltd

Project
80 Cleveland Street
London
W1T 6NE

Detail
Existing Layout

Scales
1:50 & 1:200 @ A1

Date	Drawn	Checked
Aug17		

Drawing No.	Revision
KS1707699/01	-