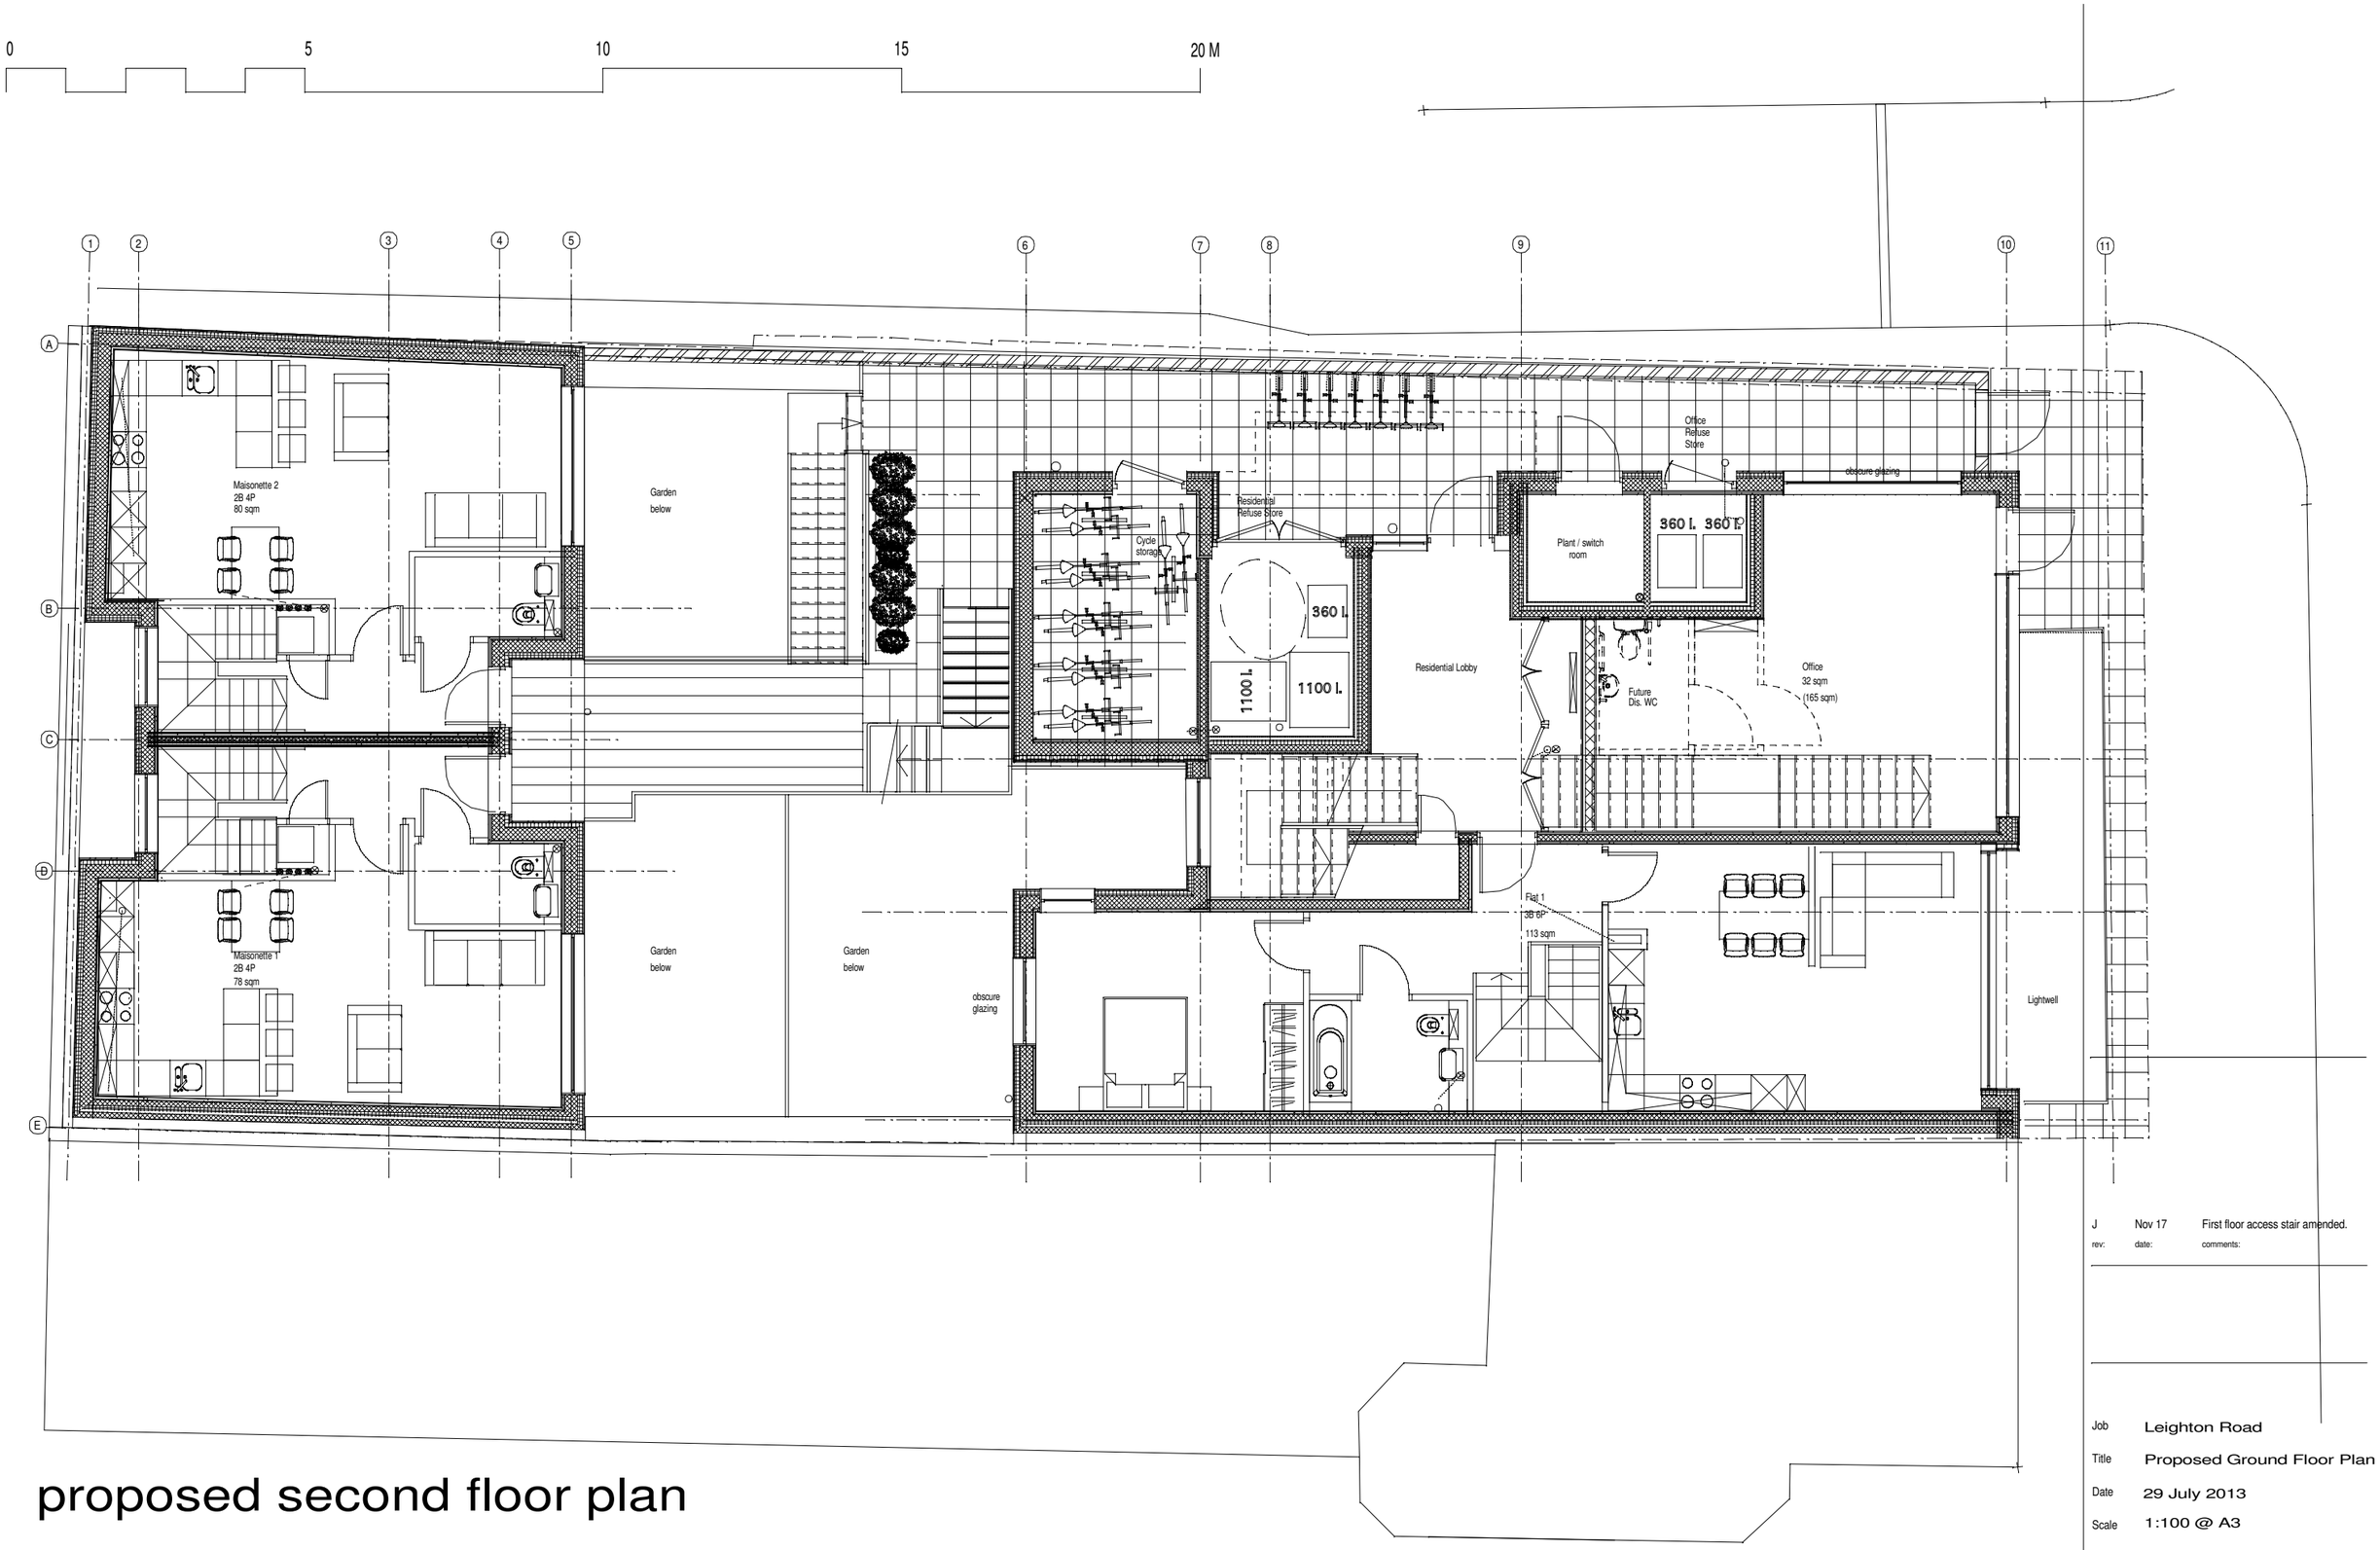

proposed second floor plan

rev:	date:	comments:
J	Nov 17	First floor access stair amended.

Job Leighton Road

Title Proposed Ground Floor Plan

Date 29 July 2013

Scale 1:100 @ A3

Drg No. T-1-482-101 rev J