01/137 CURTAIN WALL MULLION DETAIL

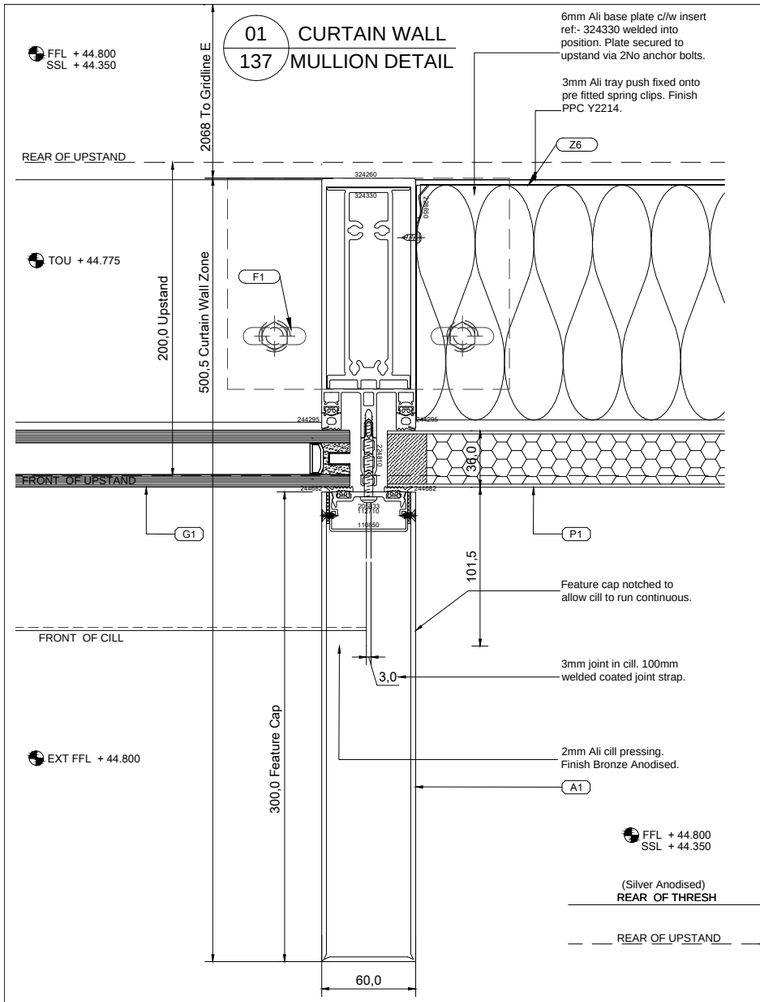

02/137 CURTAIN WALL CORNER DETAIL

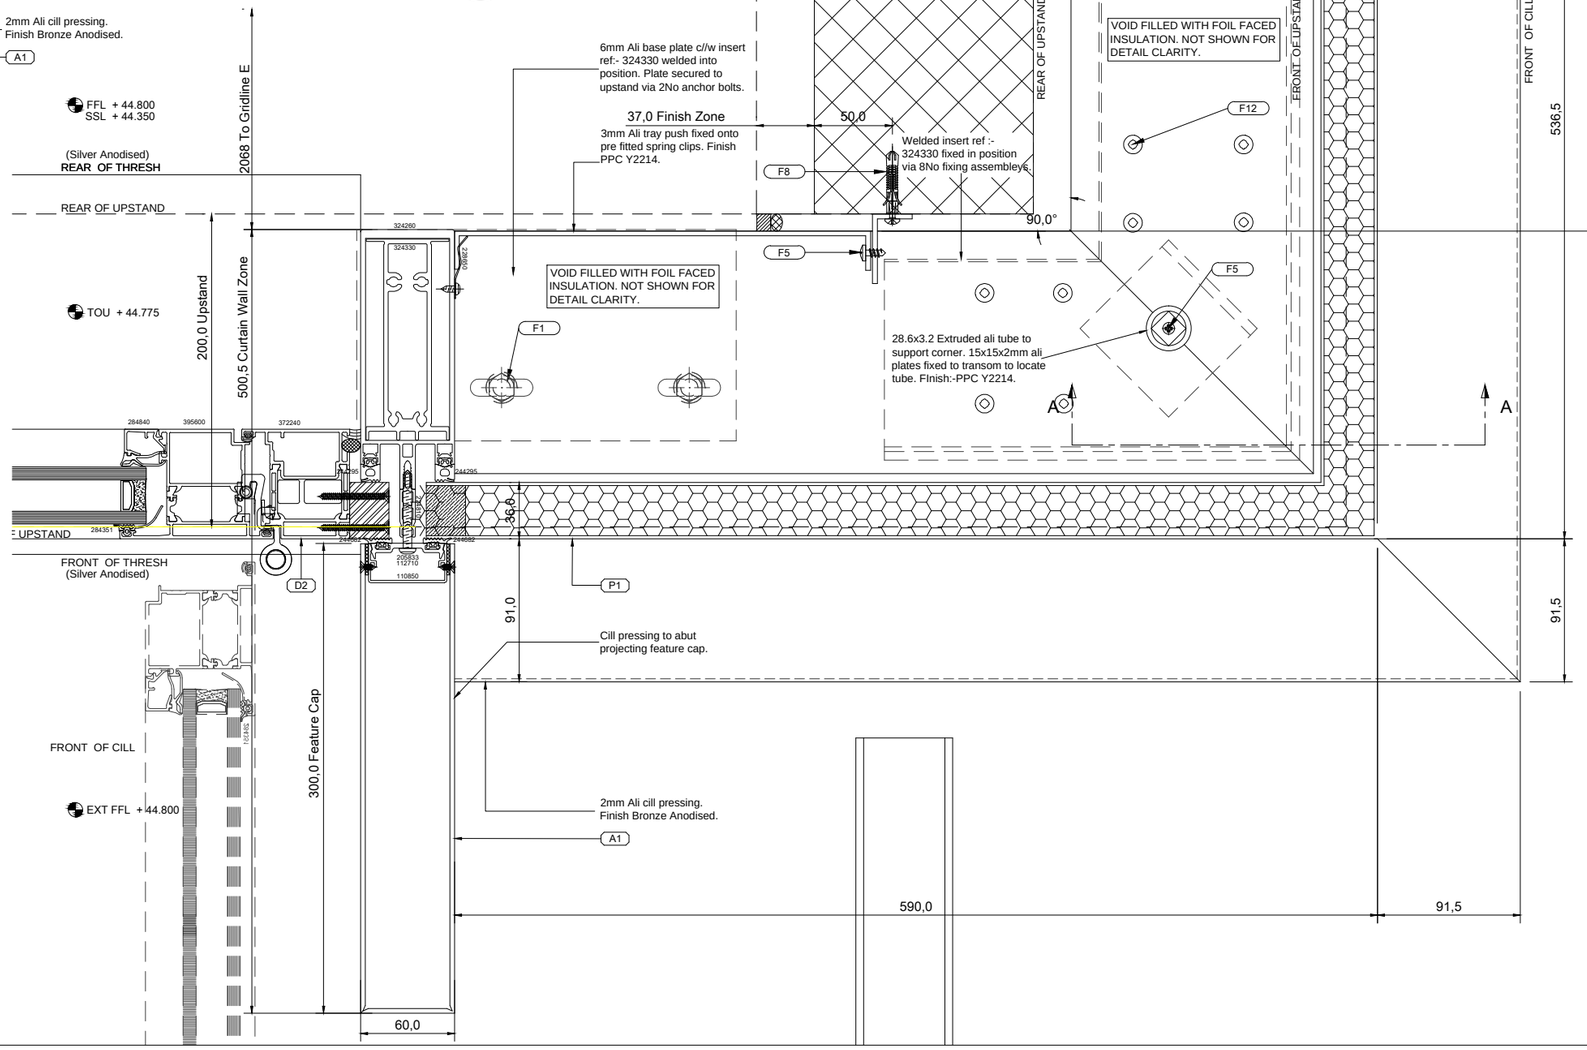

NOTES:

- The drawing is copyright of Glassolutions & must not be copied or reproduced in any way without written permission of Glassolutions.
- Do not scale if in doubt ask.

IDENTIFIED POTENTIAL RISKS ON DRAWING:

SQ Construction sequence determined by buildability of detail

⚠ Potential functional or maintenance issue due to construction or architectural requirements

INSTALLATION NOTES:

NS Unusual, non-standard or bespoke element

- - - - - - - - - - - - - Membrane by Glassolutions

— — — — — — — — — Membrane by Glassolutions

C1	ISSUED FOR CONSTRUCTION					
	ZA	06.06.17	DB	06.06.17	APPROVED BY	06.06.17
P02	ISSUED FOR FINAL APPROVAL					
	ZA	22.03.17	DB	20.03.17	APPROVED BY	22.03.17
P01	ISSUED FOR APPROVAL					
	ZA	20.02.17	DB	20.02.17	APPROVED BY	20.02.17

Client Approval

- Drawing status A
- Drawing status B
- Drawing status C

Document Status and Suitability:

CONSTRUCTION

GLASSOLUTIONS SAINT-GOBAIN

Client:

MACE

Architect:

NICHOLAS HARE ARCHITECTS

Project Title:

UCL NEW STUDENT CENTRE

Document Title:

FEATURE CAP MULLION & CORNER DETAIL

Scale: 1:4 @ A3

Document Number:

031-51-3202-DR-X-00137-ZZ

Revision:	Suitability:
C1	B