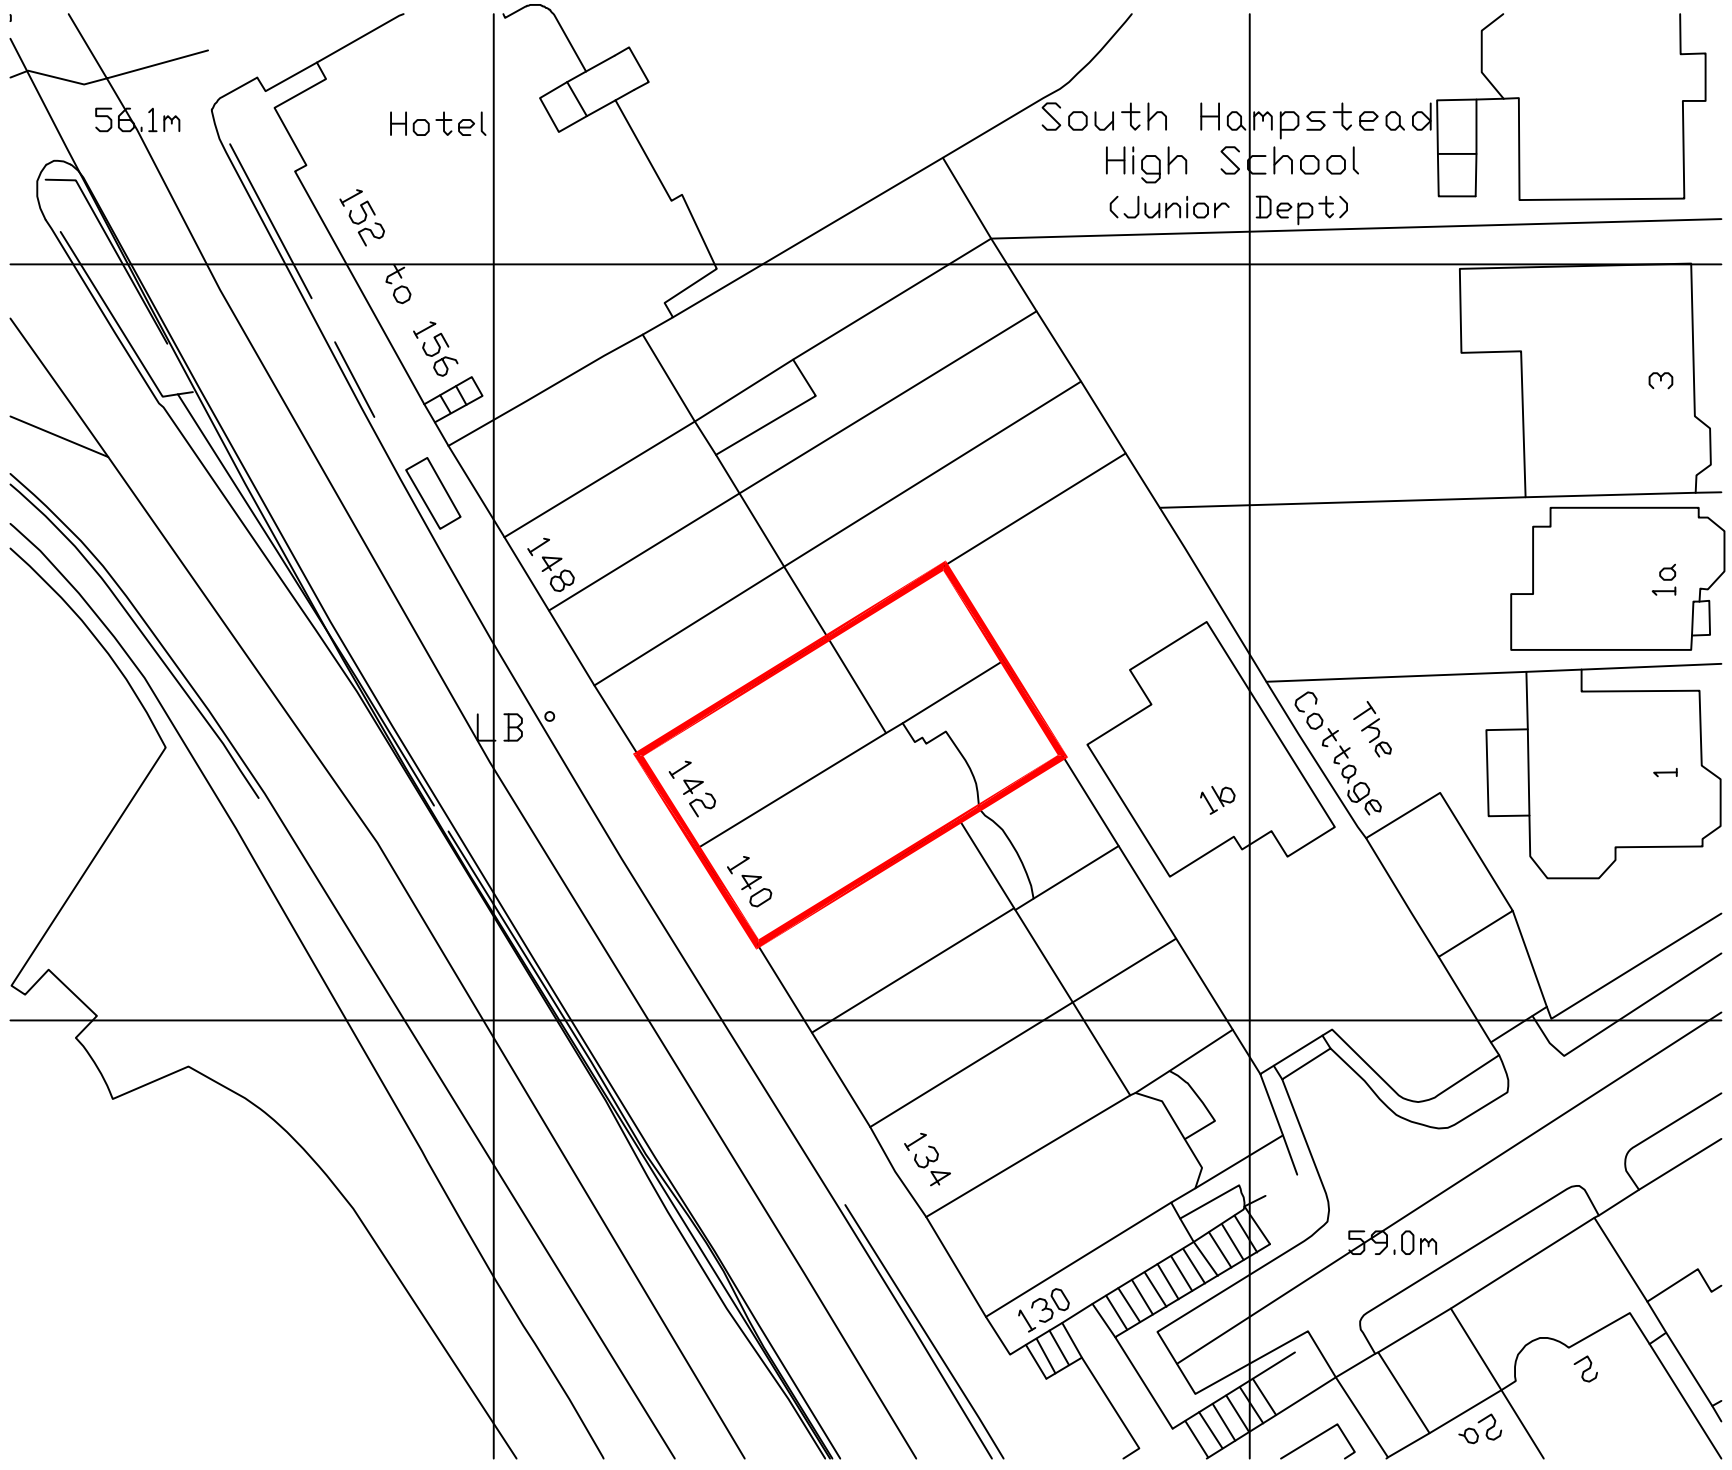

North

0 2m 10m 25m 50m

-	-	-	-
-	-	-	-
-	-	-	-
-	-	-	-
-	-	-	-
-	-	-	-
-	-	-	-
-	-	-	-
-	-	-	-
-	-	-	-
-	-	-	-
-	-	-	-

RGH
INNOVATE - OPTIMISE - DELIVER
Friars Gap Hitchin Road
Weston Hitchin Herts SG4 7AX
tel +44 (0) 1462 790808
email info@rgh.uk.com
web www.rgh.uk.com

client
Wonderbuild Ltd

job title
Flat 6, 142 Finchley Road
Proposed change of use from
1-bed flat to 2-room HMO

drawing title
Block plan
-
-

job no 17009

drawing no P-02 - - - - - - - - -

date Nov 2017

scale 1:500

sheet size A3

drawn RH

checked RH