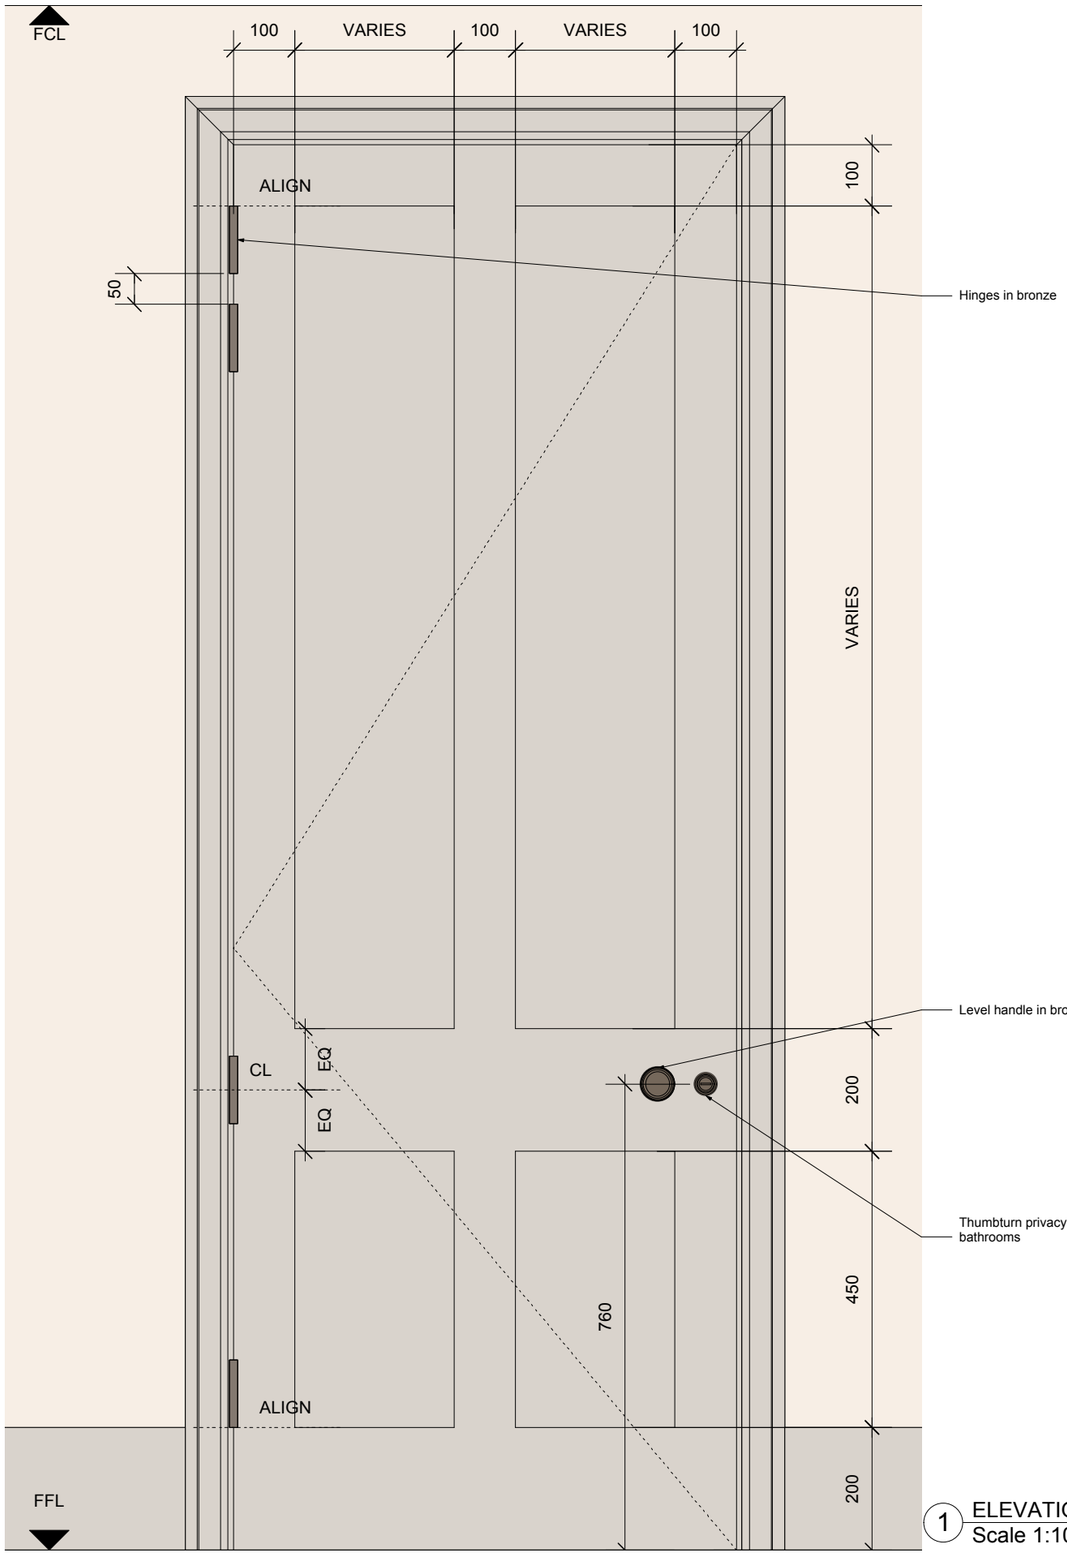

1 ELEVATION
Scale 1:10

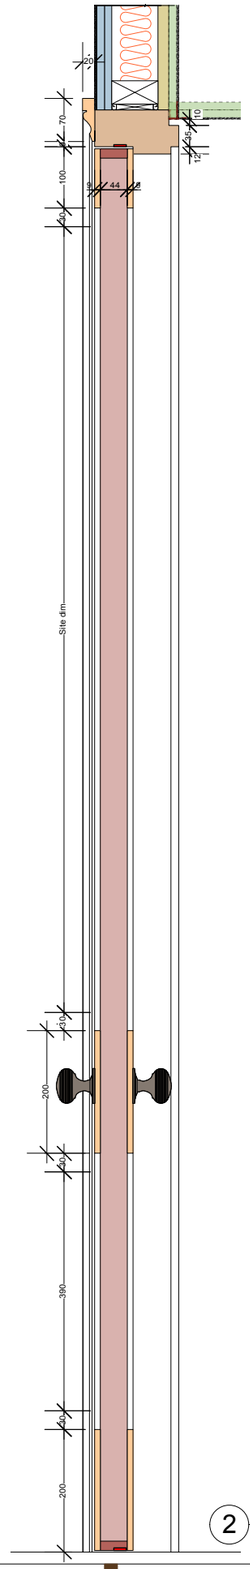

2 HEIGHT SECTION
Scale 1:10

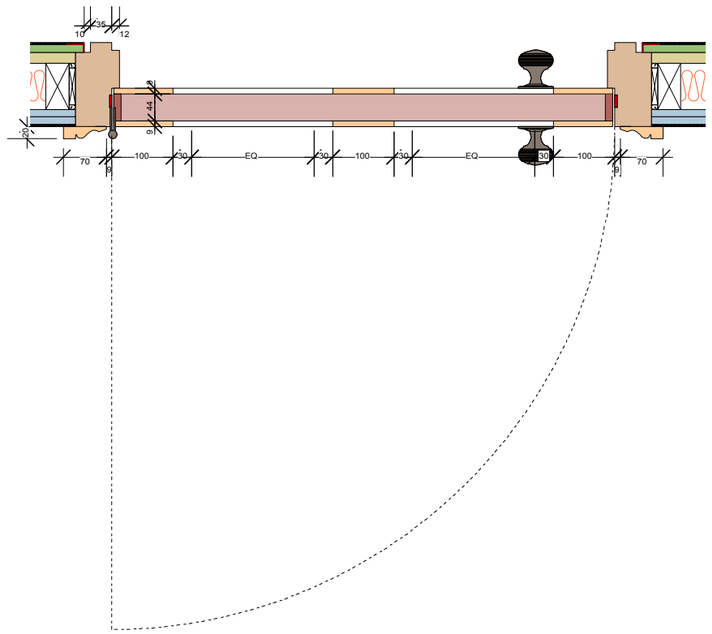

3 PLAN SECTION
Scale 1:10

NOTES:
- DO NOT SCALE FROM THIS DRAWING.
- ALL DIMENSIONS TO BE CHECKED ON SITE.
- ALL OMISSIONS AND DISCREPANCIES TO BE REPORTED TO THE ARCHITECT IMMEDIATELY

NORTH POINT

TF ARCHITECTURE
2-3 WOODSTOCK STREET
LONDON W1C 2AB

T. 020 7052 0756
F. 020 7052 0757
E. info@tfarchitecture.com

CLIENT	CROWN STATE						
PROJECT	10 CHESTER PLACE, LONDON NW1						
DRAWING TITLE	PLANNING	INTERNAL DOOR_TYPE D					
DATE 171006	**SCALE** 1:10@A3	**JOB NO.** 471	**DRWG NO.** DET.5003	**REV.** A			