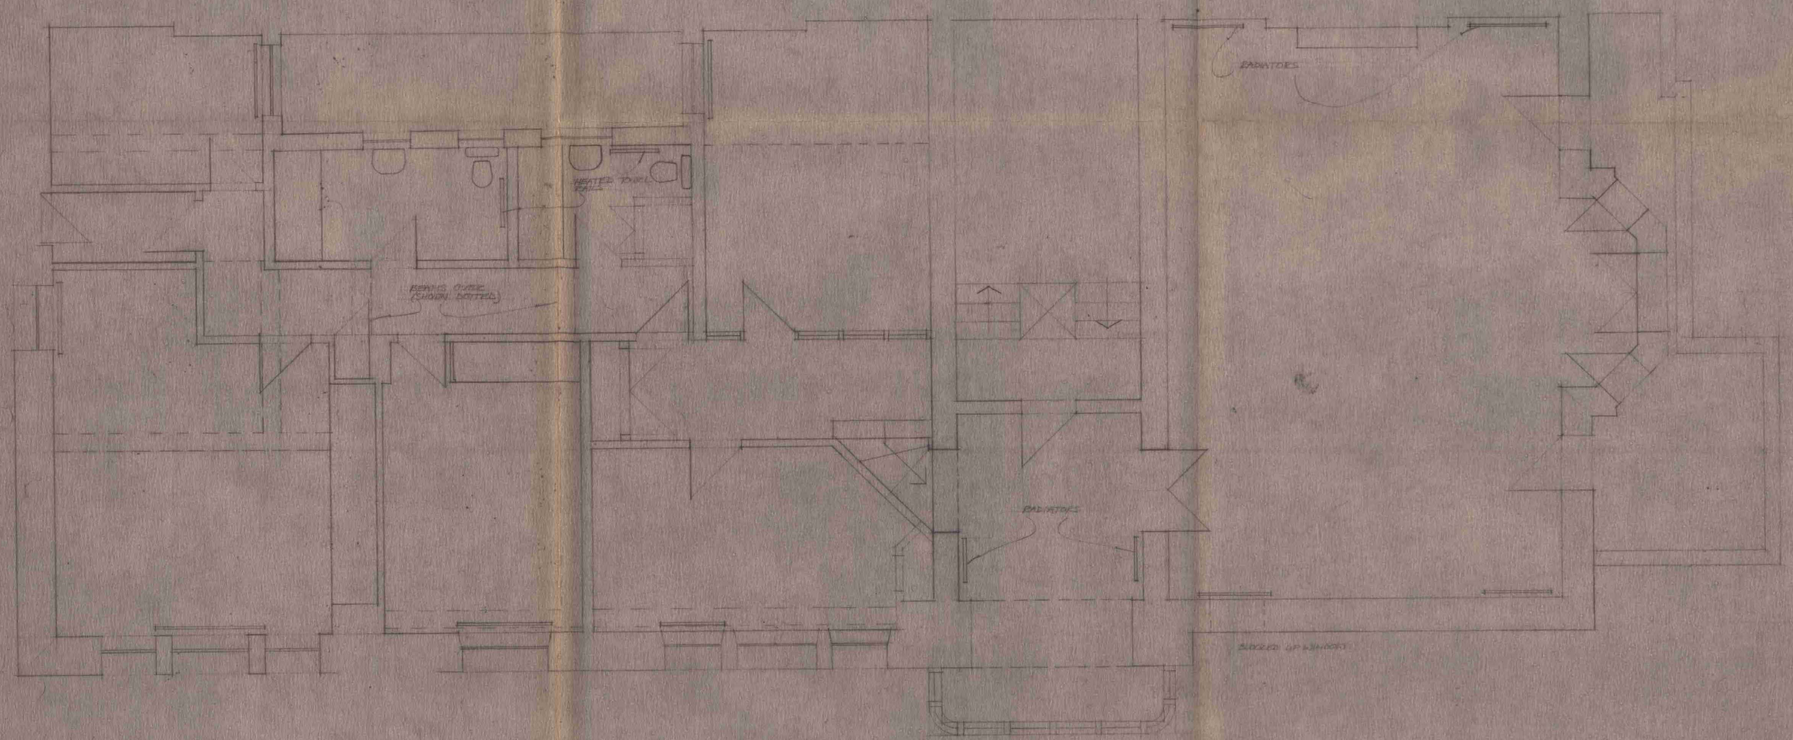

LONDON BOROUGH OF CAMDEN
PLANNING & ENVIRONMENT DEPARTMENT
08 FEB 1989
RECEIVED

CASE COPY
Agreed
20/6/89

REVISIONS

10 CAMBRIDGE GATE
LONDON NW1

8970416

SURVEY

VERITY & BEVERLEY
architects and designers
The Porch House
40 Long Street
Tetbury
Gloucestershire GL8 8AQ
Telex 437287 SHARET G
Tetbury (0666) 53518
Rua D. Estefania, 22-1. Dto.
1000 Lisboa
Telex 12787 BRICHA P
Telef 52 21 68

Scale 1:50	T229/01
Date 12 8 87	
Drawn IB	
Office TETBURY	

UDQ 12248