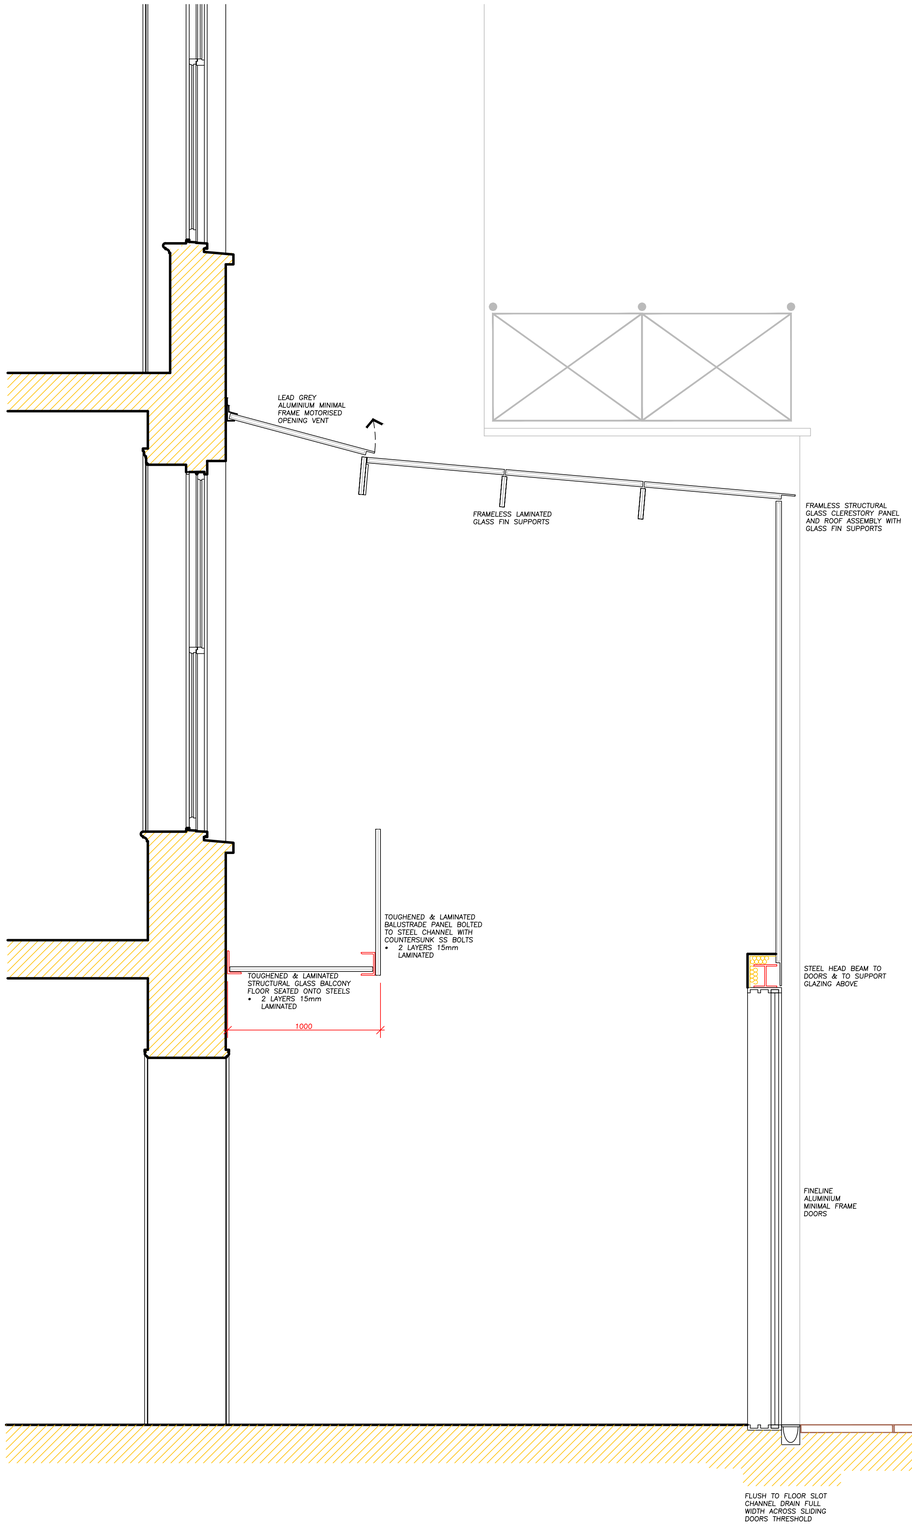

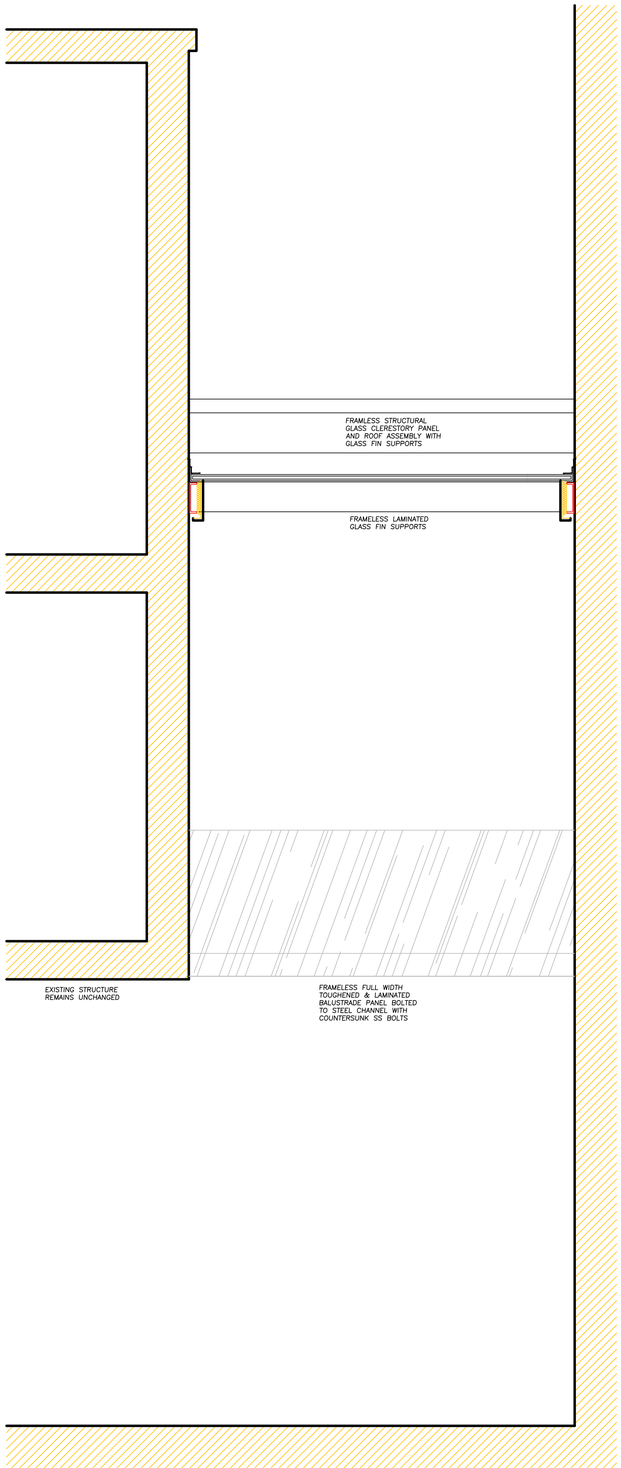

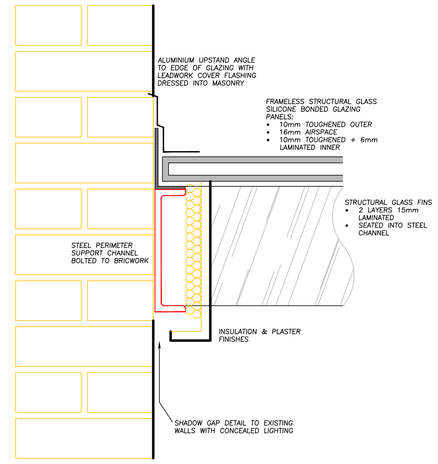

DETAIL 1:5

Revisions

Architecture and Design
© Copyright

STEPHEN BRANDES ARCHITECTS
5 Spedan Close Hampstead London NW3 7XF
architects@brandes.co.uk Tel 020 7431 2225

Job Title

14 REGENTS PARK TERRACE
LONDON NW1

Drawing Title

PROPOSED GLAZING DETAILS
BASEMENT INFILL REPLACING EXISTING

SCALE	1:20 & 1:5 @ A1	CAD Information
DATE	DEC 16	
DRAWN	SB	
ISSUE	PLANNING LB	

Job No.	Drawing No.	Rev.
575	LB 176	B