scale bar - metric

0 1 2 3 4 5m

scale bar - imperial

0 3ft 6ft 9ft 12ft 15ft

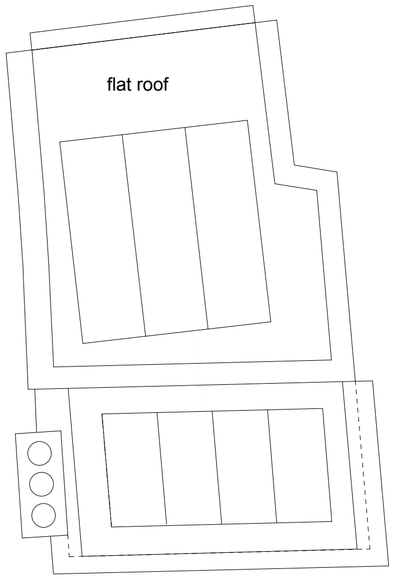

ROOF PLAN

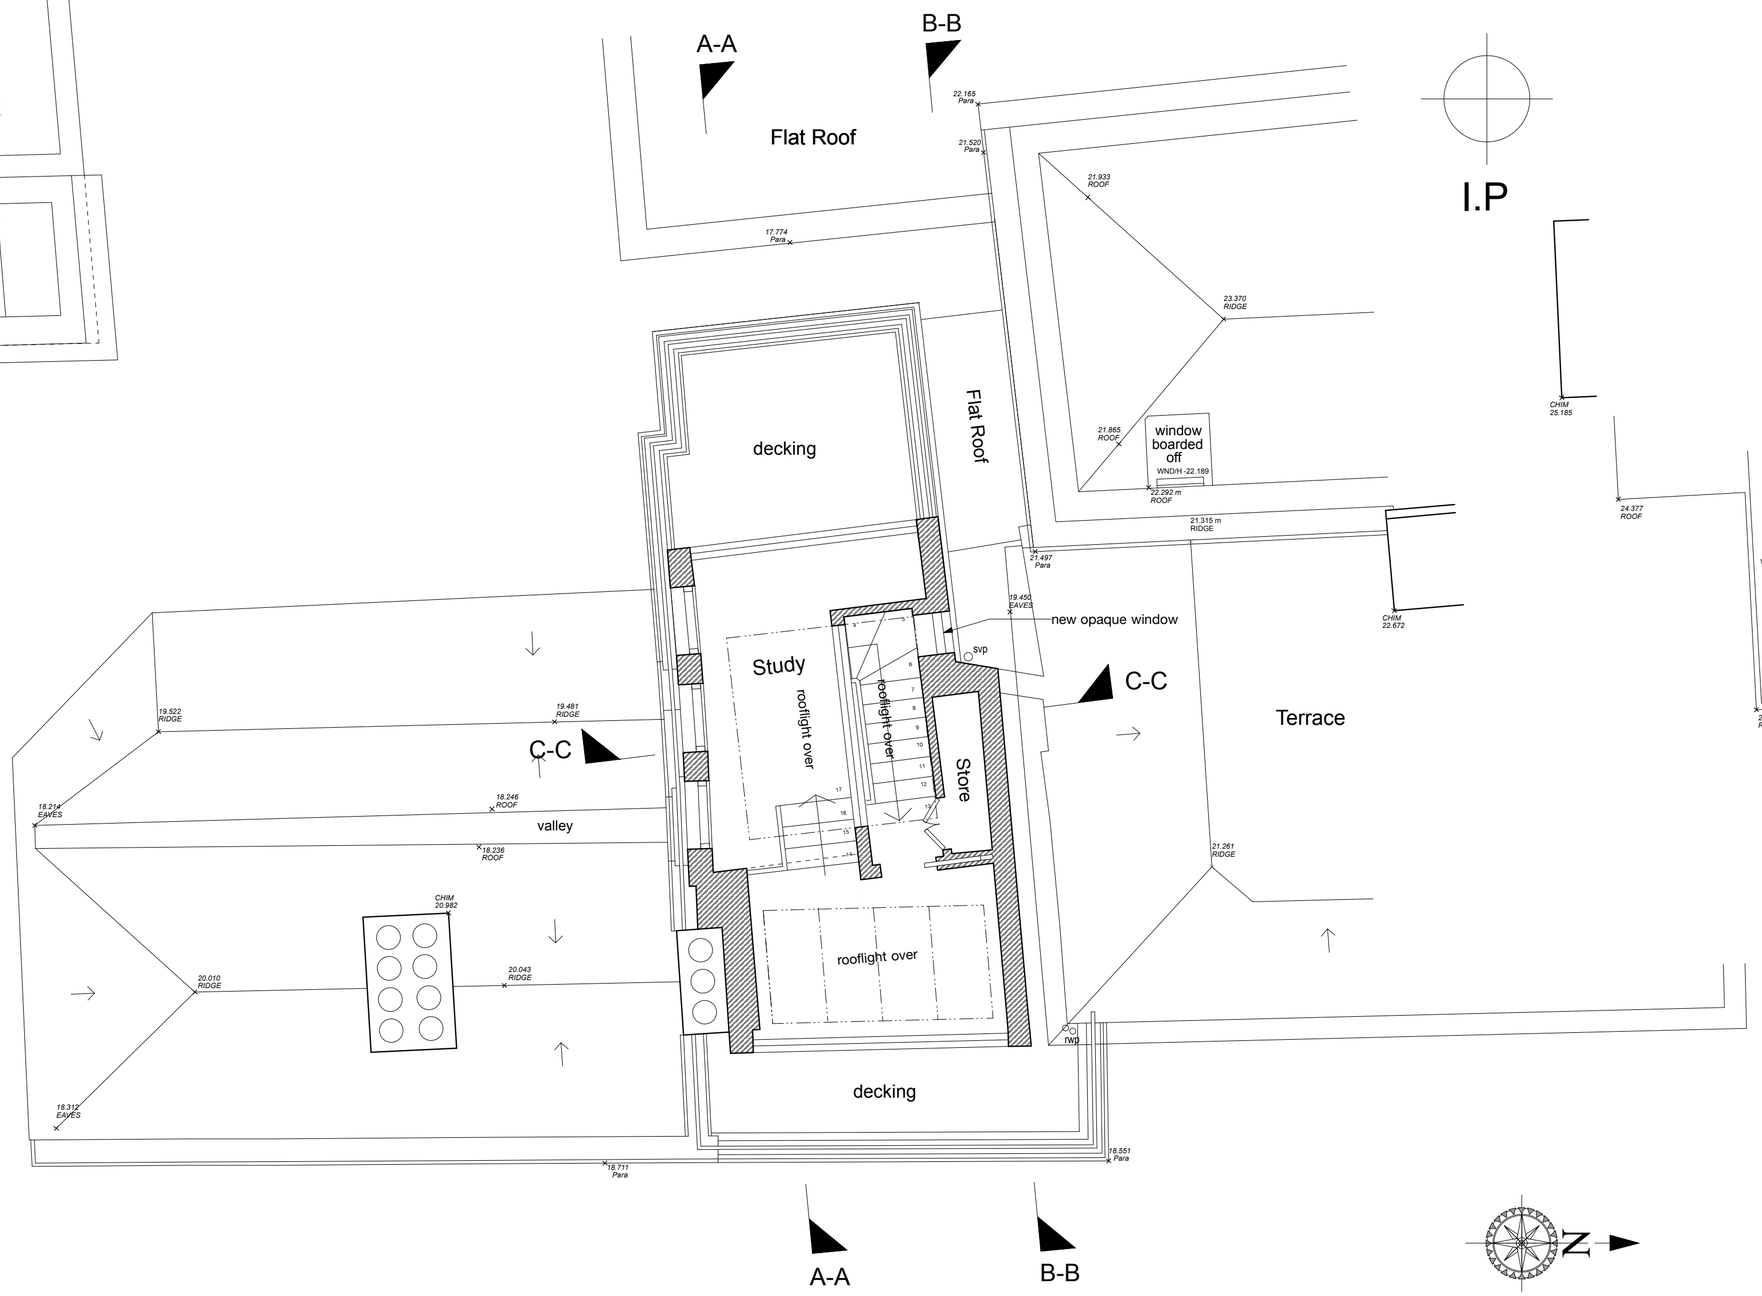

TERRACE PLAN

KEY

Existing structure

Existing structure to be removed

New walls

BROD WIGHT Architects
43 England's Lane -- London -- NW3 4YD

16 The Mount
London, NW3 6SZ

www.brodwight.co.uk office@brodwight.co.uk
Tel 020 7722 0810 This drawing is copyright

Drawing Title:

Proposed Roof-Terrace Plan

Drawing Ref:

1059-AP04

Date

October 2017

Scale

1:50 @ A2