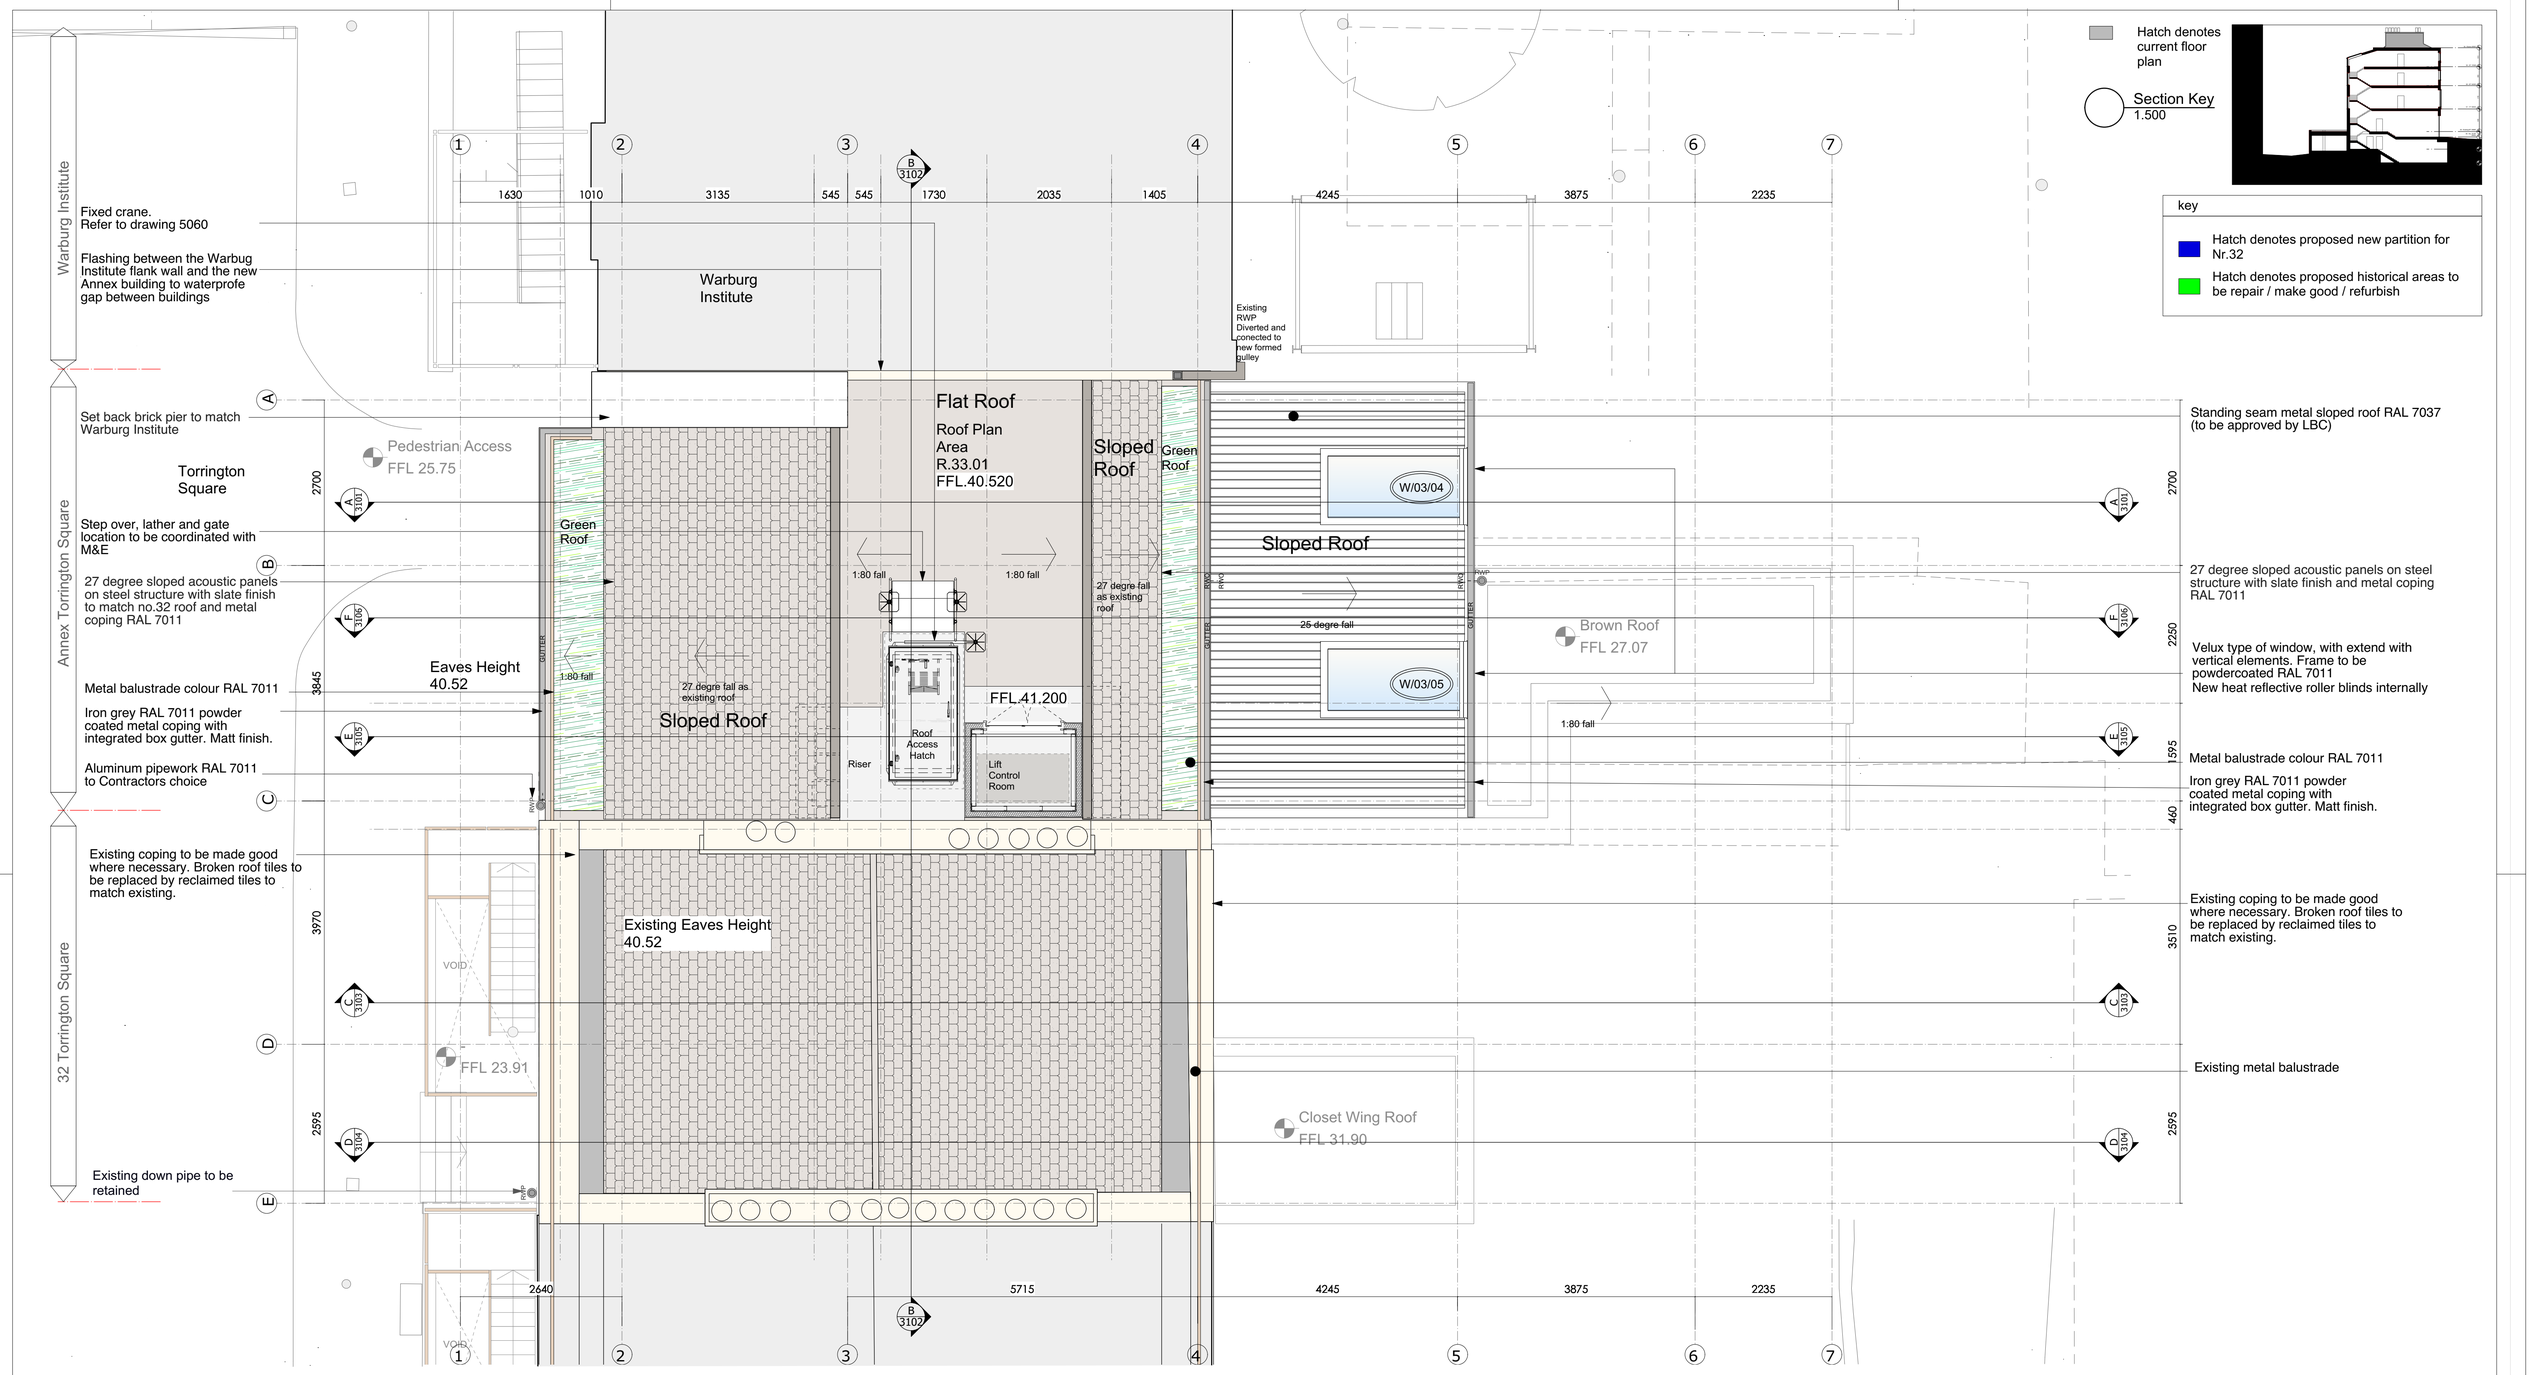

Suitability	Revision	Date	Comments
S0	P2	23/11/17	OVERALL AREA REDUCTION

A1

© copyright BISSET ADAMS

Notes

No dimensions are to be scaled from this drawing. The contractor / manufacturer is responsible for checking all dimensions and querying any discrepancies.

This drawing is the property of Bisset Adams Ltd.

Copyright is reserved by Bisset Adams Ltd. and the drawing is issued on condition that it is not copied, reproduced, retained or disclosed to any unauthorised person, either wholly or in part, without written consent.

Project: CBCD Toddler Laboratory

Key: 32 Torrington Square
Bloomsbury
London
WC1E7HX
Birbeck University of London

Logo: Birkbeck UNIVERSITY OF LONDON

Information Title: Proposed - Roof Plan

Date	Drawn	Checked	Scale
17.01.17	RP	IJ	1:50

Project No.	Originator	Zone	Level	Type	Role	Number	Suitability	Revision
BB029	BA	Z0	RF	DR	A	1206	S0	P2

The Cube Building, 17 -21 Wenlock Road, London N1 7GT, United Kingdom
T +44 (0)20 7250 0440 I E info@bissetadams.com I www.bissetadams.com

BISSET ADAMS